Well: Cameo Federal C-1
API: 077-05061
Location: 1968 FSL 1958 FWL (NW/4 SW/4) Sec. 35, T9S R99W 6th P.M., Mesa County, Colorado
Elev.: Depths measured from KB 6492' msl elev. 11 ft. above perm datum at GL 6481' msl elev.
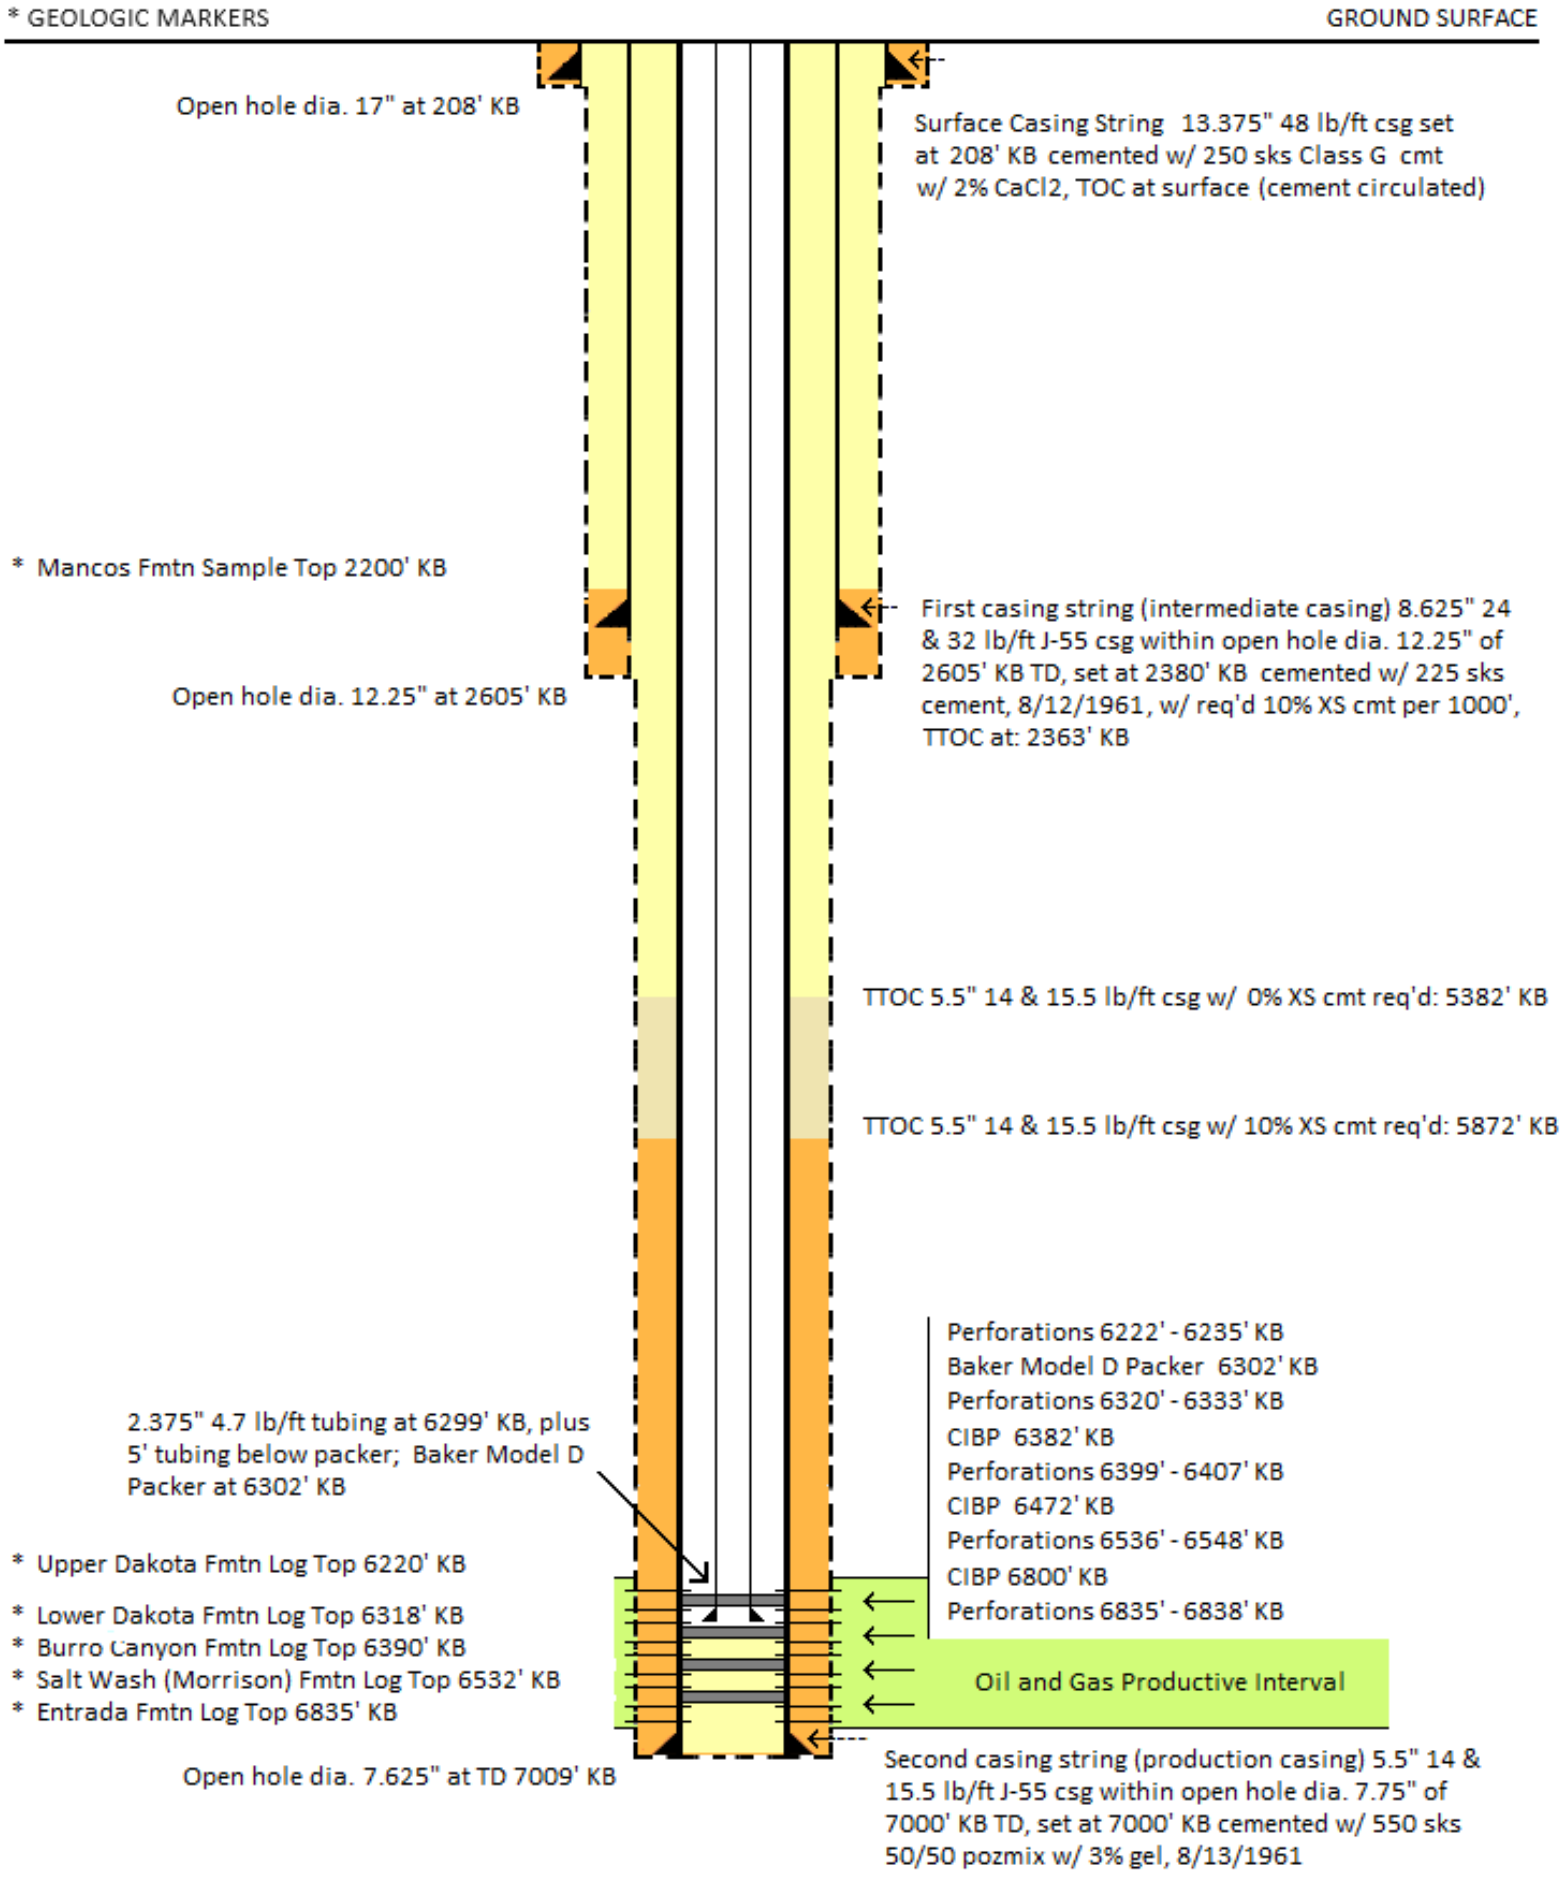
11/1/2023 Maralex / rjf