T2S, R97W, 6th P.M.

LEGEND:

- ● = PROPOSED WELLHEAD.
- ○ = TOP OF PRODUCTION ZONE/ TARGET BOTTOM HOLE.
- ▲ = SECTION CORNERS LOCATED. (NAD 83)
- △ = SECTION CORNERS RE-ESTABLISHED. (Not Set on Ground.) (NAD 83)

NOTE:
Distances referenced on plat to section lines are perpendicular.

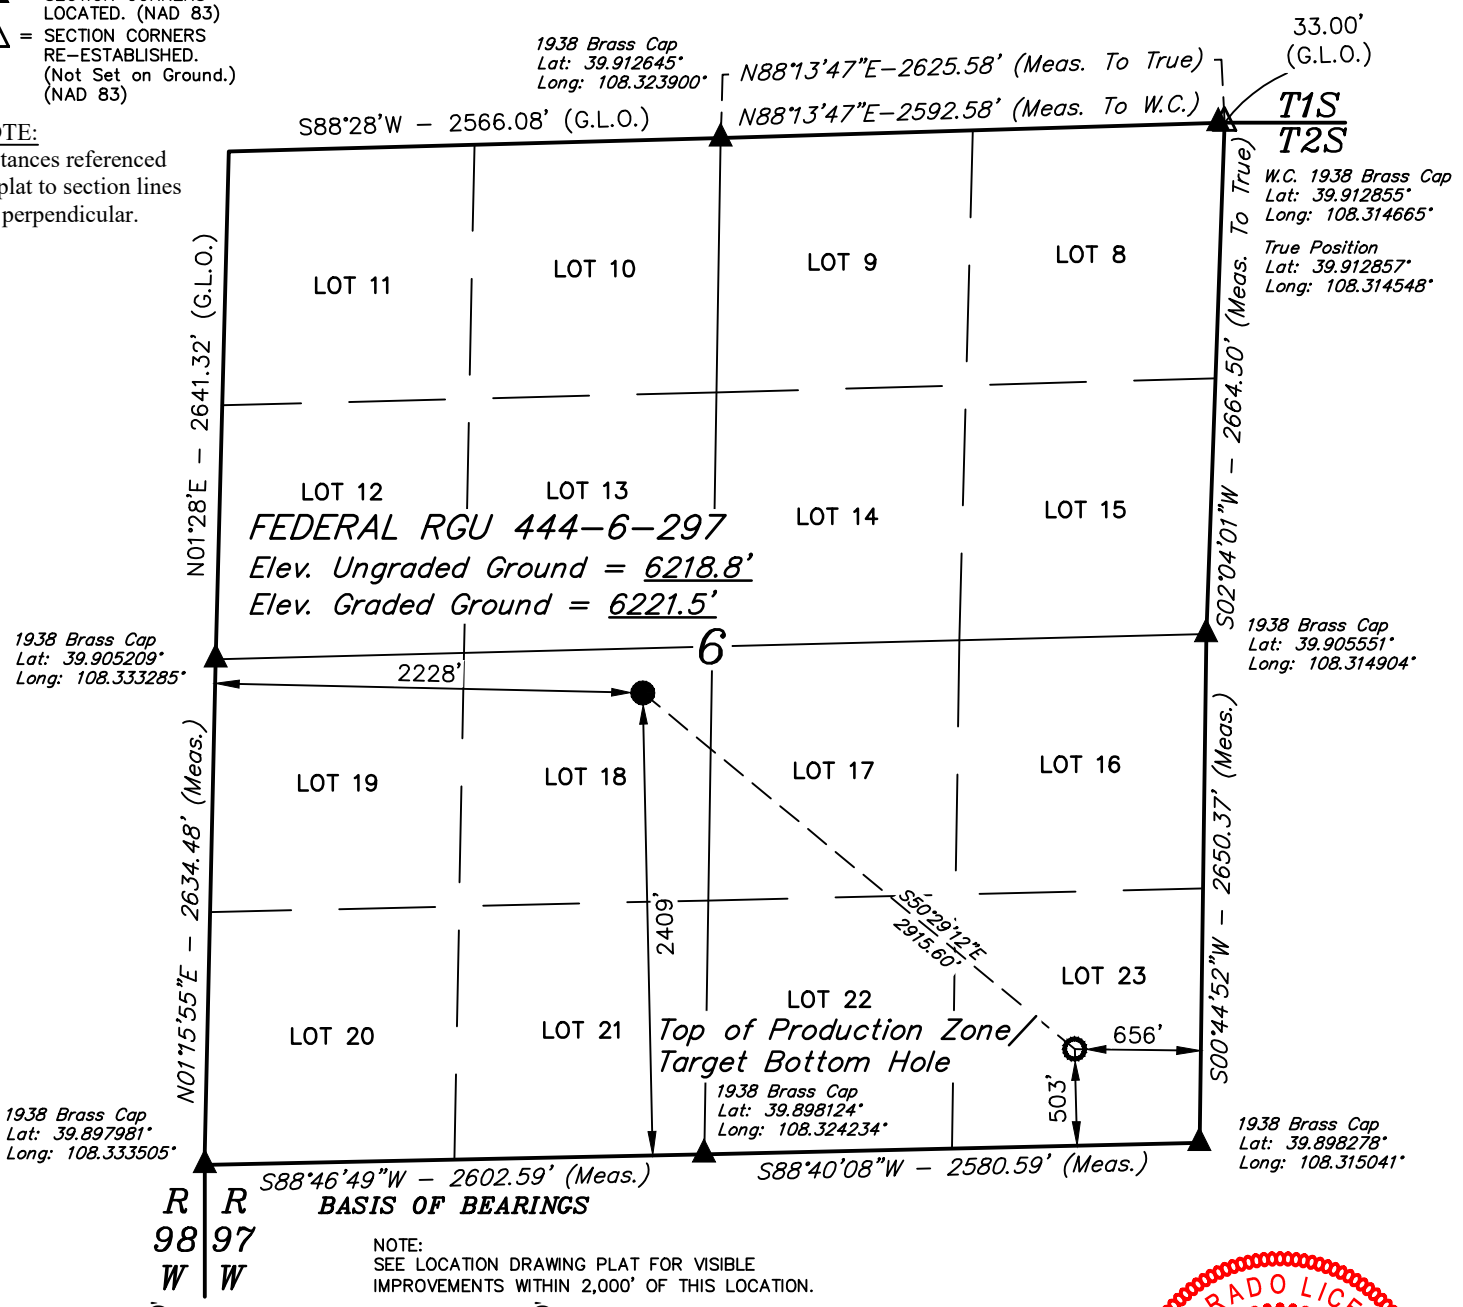

NOTE:
SEE LOCATION DRAWING PLAT FOR VISIBLE IMPROVEMENTS WITHIN 2,000' OF THIS LOCATION.

PDOP = 1.9

NAD 83 (SURFACE LOCATION)	NAD 83 (TPZ / TBH)
LATITUDE = 39°54'16.99" (39.904720°)	**LATITUDE** = 39°53'58.63" (39.899620°)
LONGITUDE = 108°19'31.30" (108.325360°)	LONGITUDE = 108°19'02.48" (108.317355°)
STATE PLANE NAD 83 (CO. NORTH)	**STATE PLANE NAD 83 (CO. NORTH)**
N: 1220765.34' E: 2207493.39'	N: 1218837.25' E: 2209679.08'
STATE PLANE NAD 83 (CO. CENTRAL)	**STATE PLANE NAD 83 (CO. CENTRAL)**
N: 1766754.42' E: 2207440.05'	N: 1764827.88' E: 2209627.34'

CERTIFICATE

THIS IS TO CERTIFY THAT THE ABOVE PLAT WAS PREPARED AND LOCATION AS SHOWN WAS STAKED ON THE GROUND FROM FIELD NOTES OF ACTUAL SURVEYS MADE BY ME OR UNDER MY SUPERVISION AND THAT THE SAME ARE TRUE AND CORRECT TO THE BEST OF MY KNOWLEDGE AND BELIEF.

COLORADO LICENSED HAROLD NELSON MARSHALL 38130 PROFESSIONAL LAND SURVEYOR

Harold Marshall

REGISTERED LAND SURVEYOR
REGISTRATION NO. 38130
STATE OF COLORADO 03-18-22

REV: 3 03-18-22 M.D. (ADD TPZ)

BASIS OF BEARINGS

BEARINGS ARE A BASED ASSUMPTION THAT THE SOUTH LINE OF THE SOUTHWEST 1/4 OF SECTION 6 BEARS S88°46'49"W. MONUMENTS DESCRIBED HEREON.

BASIS OF ELEVATION

BENCH MARK (M25) LOCATED IN THE NE 1/4 OF SECTION 25, T2S, R99W, 6th P.M., TAKEN FROM THE YANKEE GULCH QUADRANGLE, COLORADO, RIO BLANCO COUNTY, 7.5 MINUTE QUAD. (TOPOGRAPHIC MAP) PUBLISHED BY THE UNITED STATES DEPARTMENT OF THE INTERIOR, GEOLOGICAL SURVEY. SAID ELEVATION IS MARKED AS BEING 6971 FEET.

UINTAH ENGINEERING & LAND SURVEYING

UELS, LLC
Corporate Office * 85 South 200 East
Vernal, UT 84078 * (435) 789-1017

N

TEP Rocky Mountain LLC

FEDERAL RGU 444-6-297
LOT 18, SECTION 6, T2S, R97W, 6th P.M.
RIO BLANCO COUNTY, COLORADO

SURVEYED BY	BART HUNTING	07-22-21	**SCALE**
DRAWN BY	M.D.	09-26-21	1" = 1000'

WELL LOCATION PLAT