Proposed P&A WBD

Well Name: STROHAUER 27-14

Original Hole [Land]
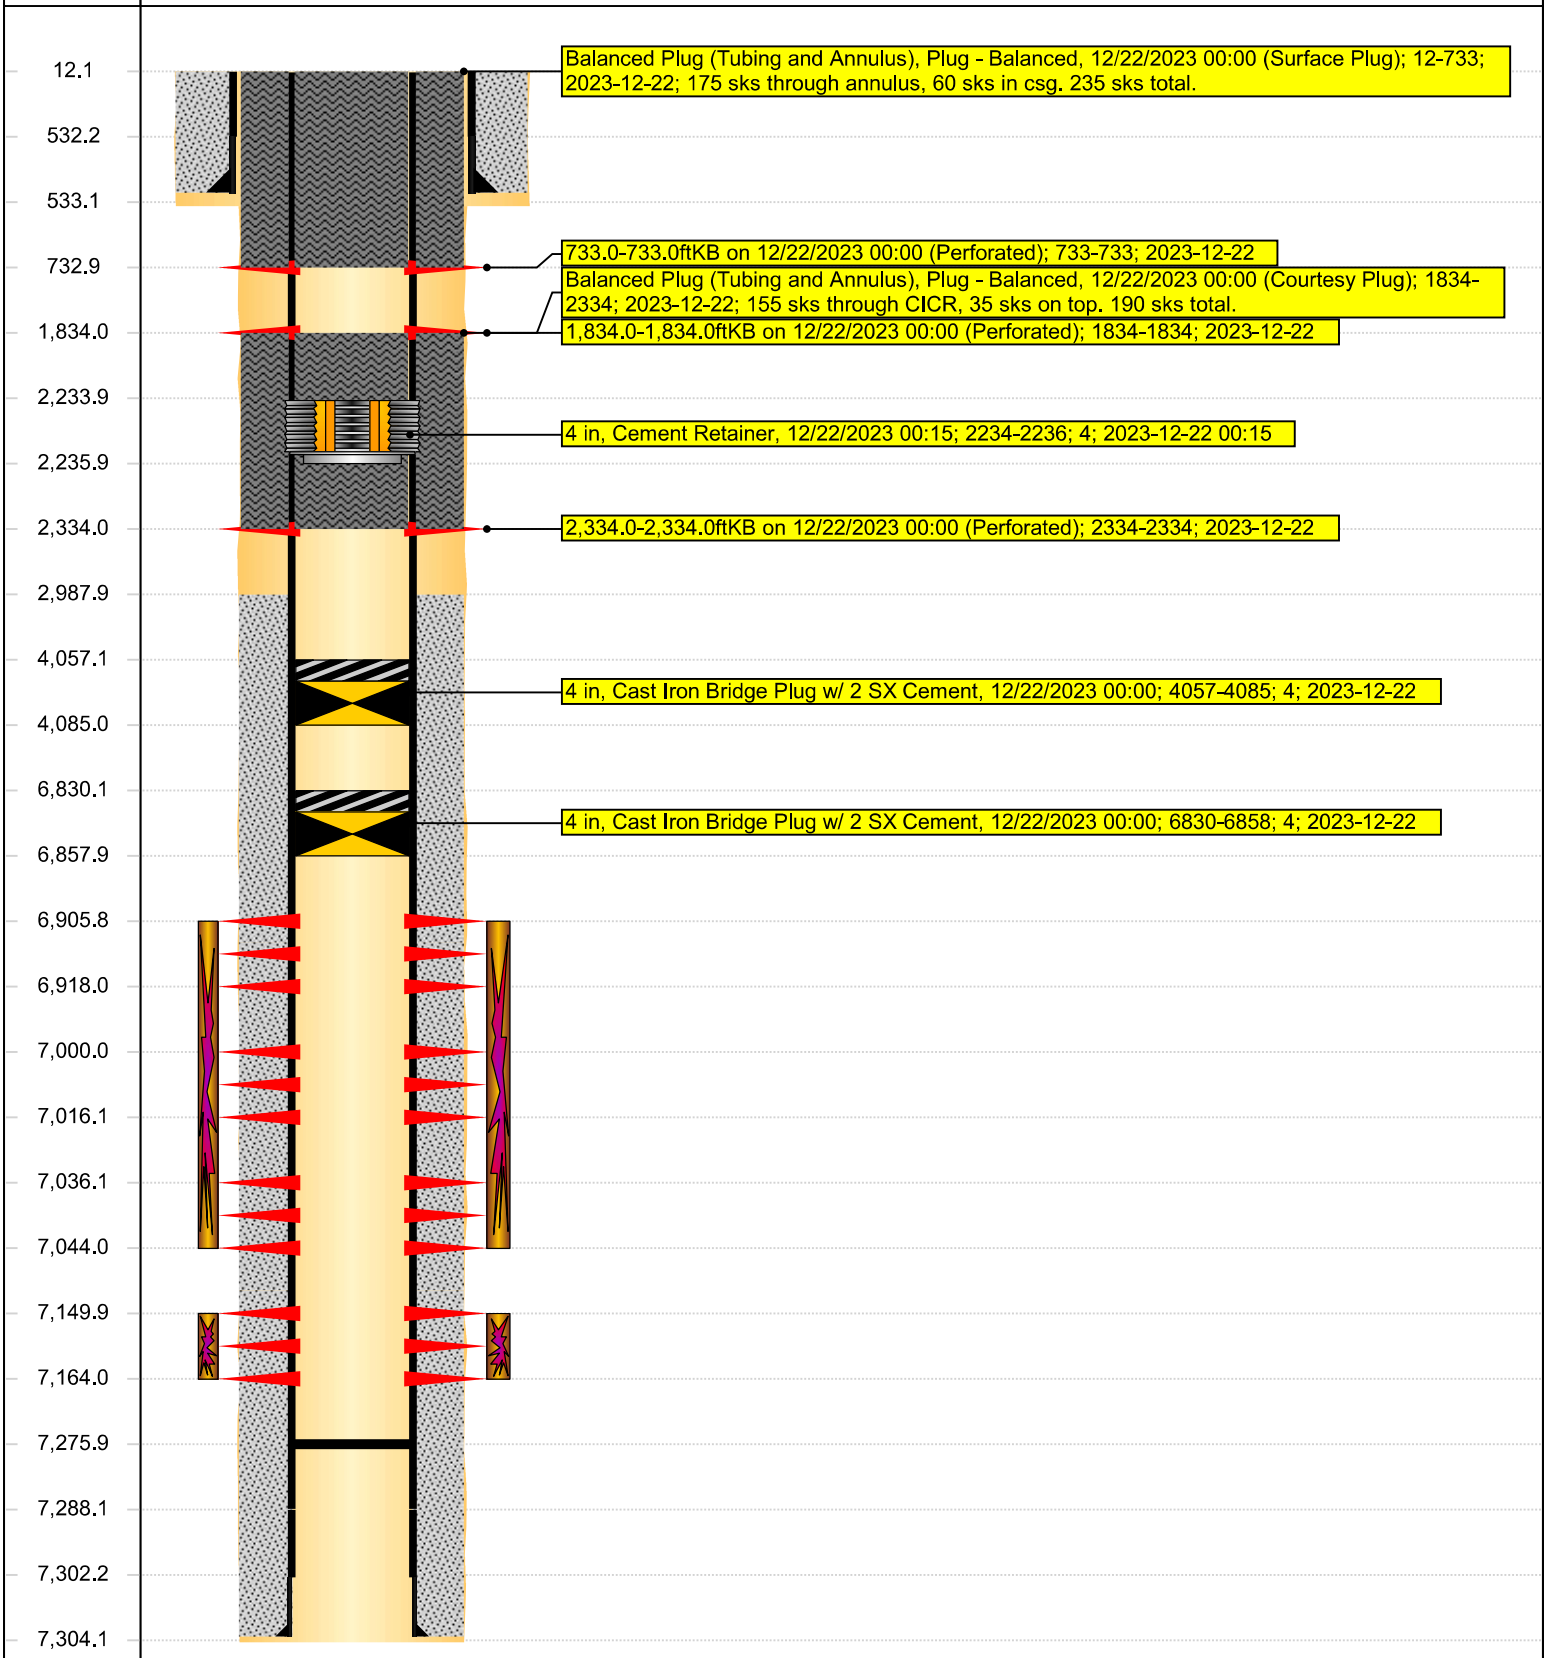
MD (ftKB)	Vertical schematic (proposed)