Proposed P&A WBD

Well Name: SANDAU & BARTELS 25-12F

Original Hole [Land]
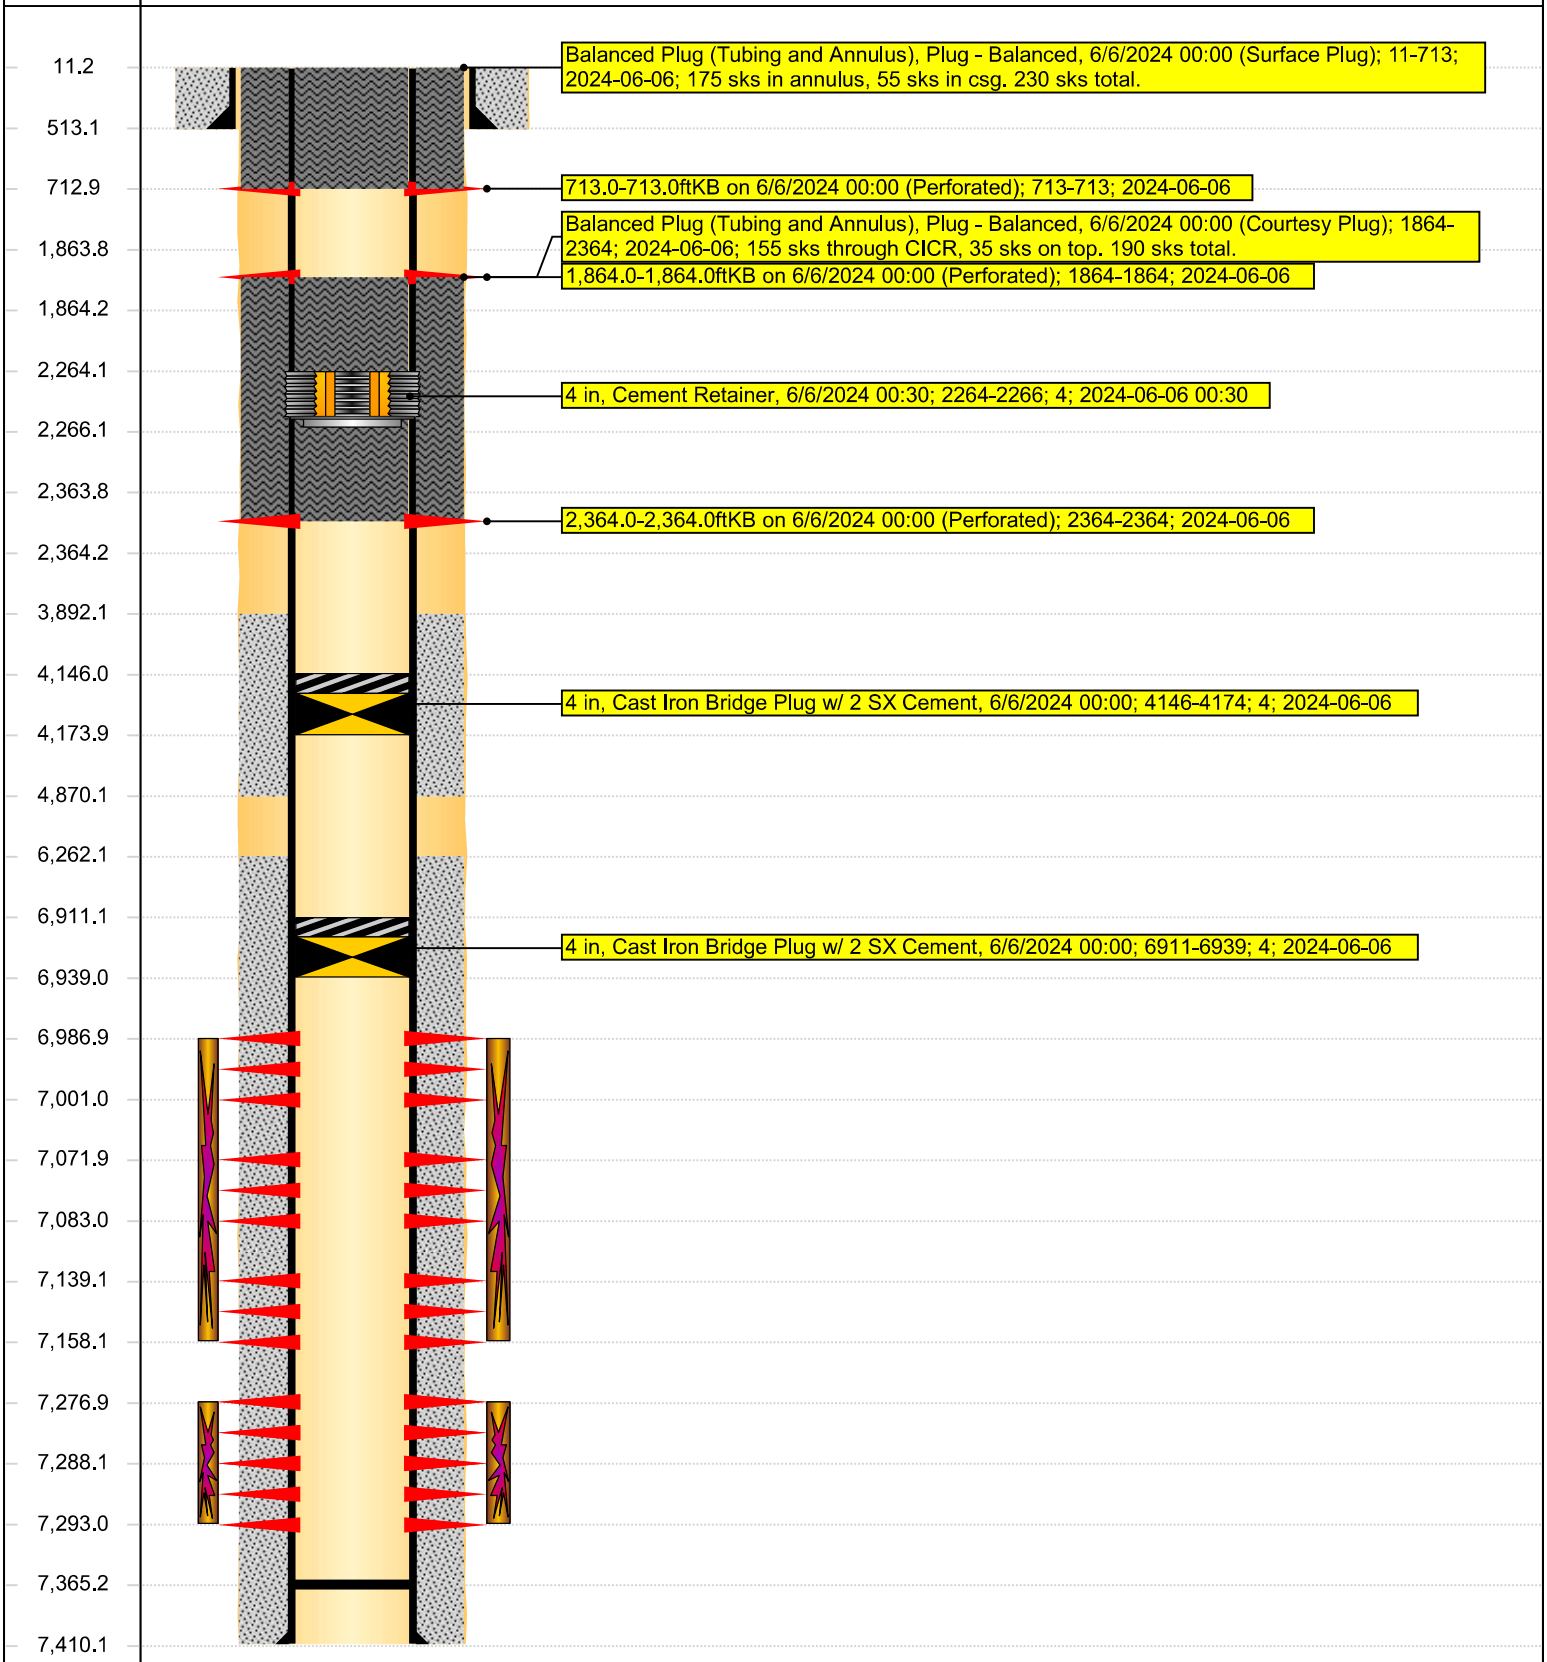
MD (ftKB)	Vertical schematic (proposed)