API:	**05-123-08627**	**CREATED BY:**	**C. MARTIN**	**DATE:**	**Jul 1, 2024**
WELL NAME:	**OSCAR & JENNIE BERGLUND 1**	**ELEVATION:**	**4902**	**QTRQTR:**	**NWNE**
COUNTY:	**WELD**	**GROUND LEVEL:**	**4892**	**SEC:**	**19**
LATITUDE:	**40.129389**	**MD:**	**7525**	**TWN:**	**2N**
LONGITUDE:	**-104.47788**	**PBMD:**		**RNG:**	**63W**

Existing | DATUM: RKB | KB=10' | **Proposed**

Hole Size/Depth 12-1/4" / 692'

500 Sx Cmt

Surface Casing 8-5/8", 24#, J-55 set @ 692'

Deepest water well in 1 mile - 780'

Upper Pierre Aquifer Base 1760'

Sussex Top 4415'

Niobrara Top 6590'

TOC 7508'

Hole Size/Depth 7-7/8" / 7525'

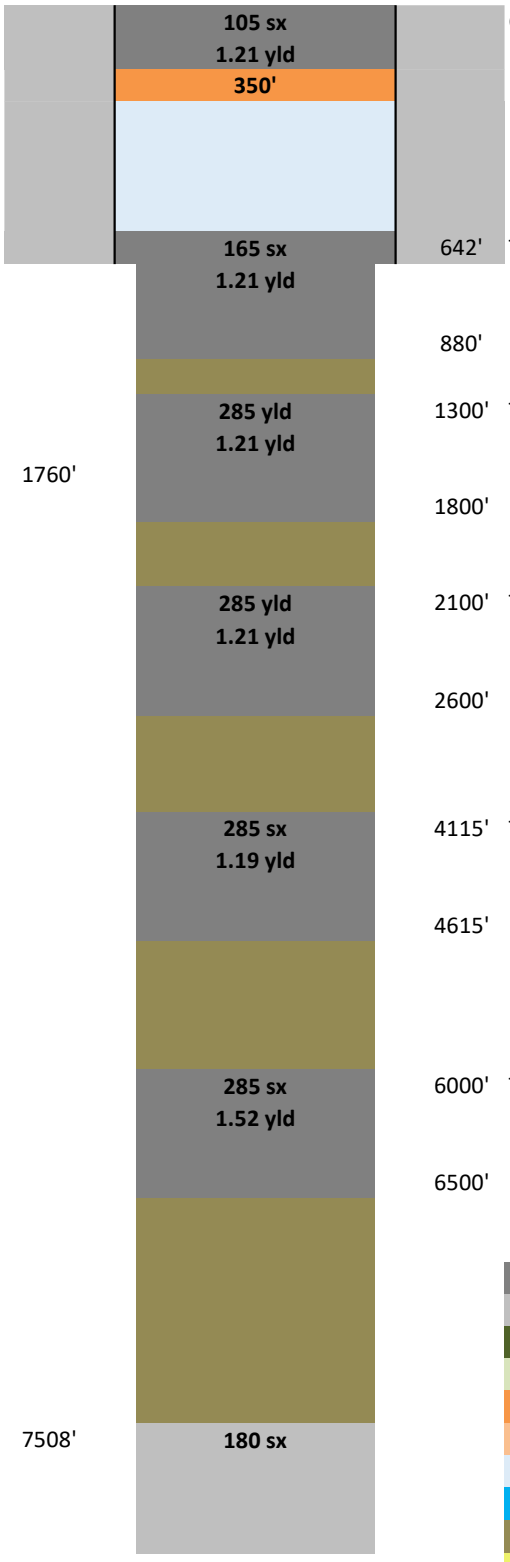

Cmt to Surface

New Cement
Existing Cement
New CICR
Existing CICR
New CIBP
Existing CIBP
Treated Water
Brine
Mud
Sand Plug