Proposed P&A WBD

Well Name: Trinity 44-7

Original Hole [Land]
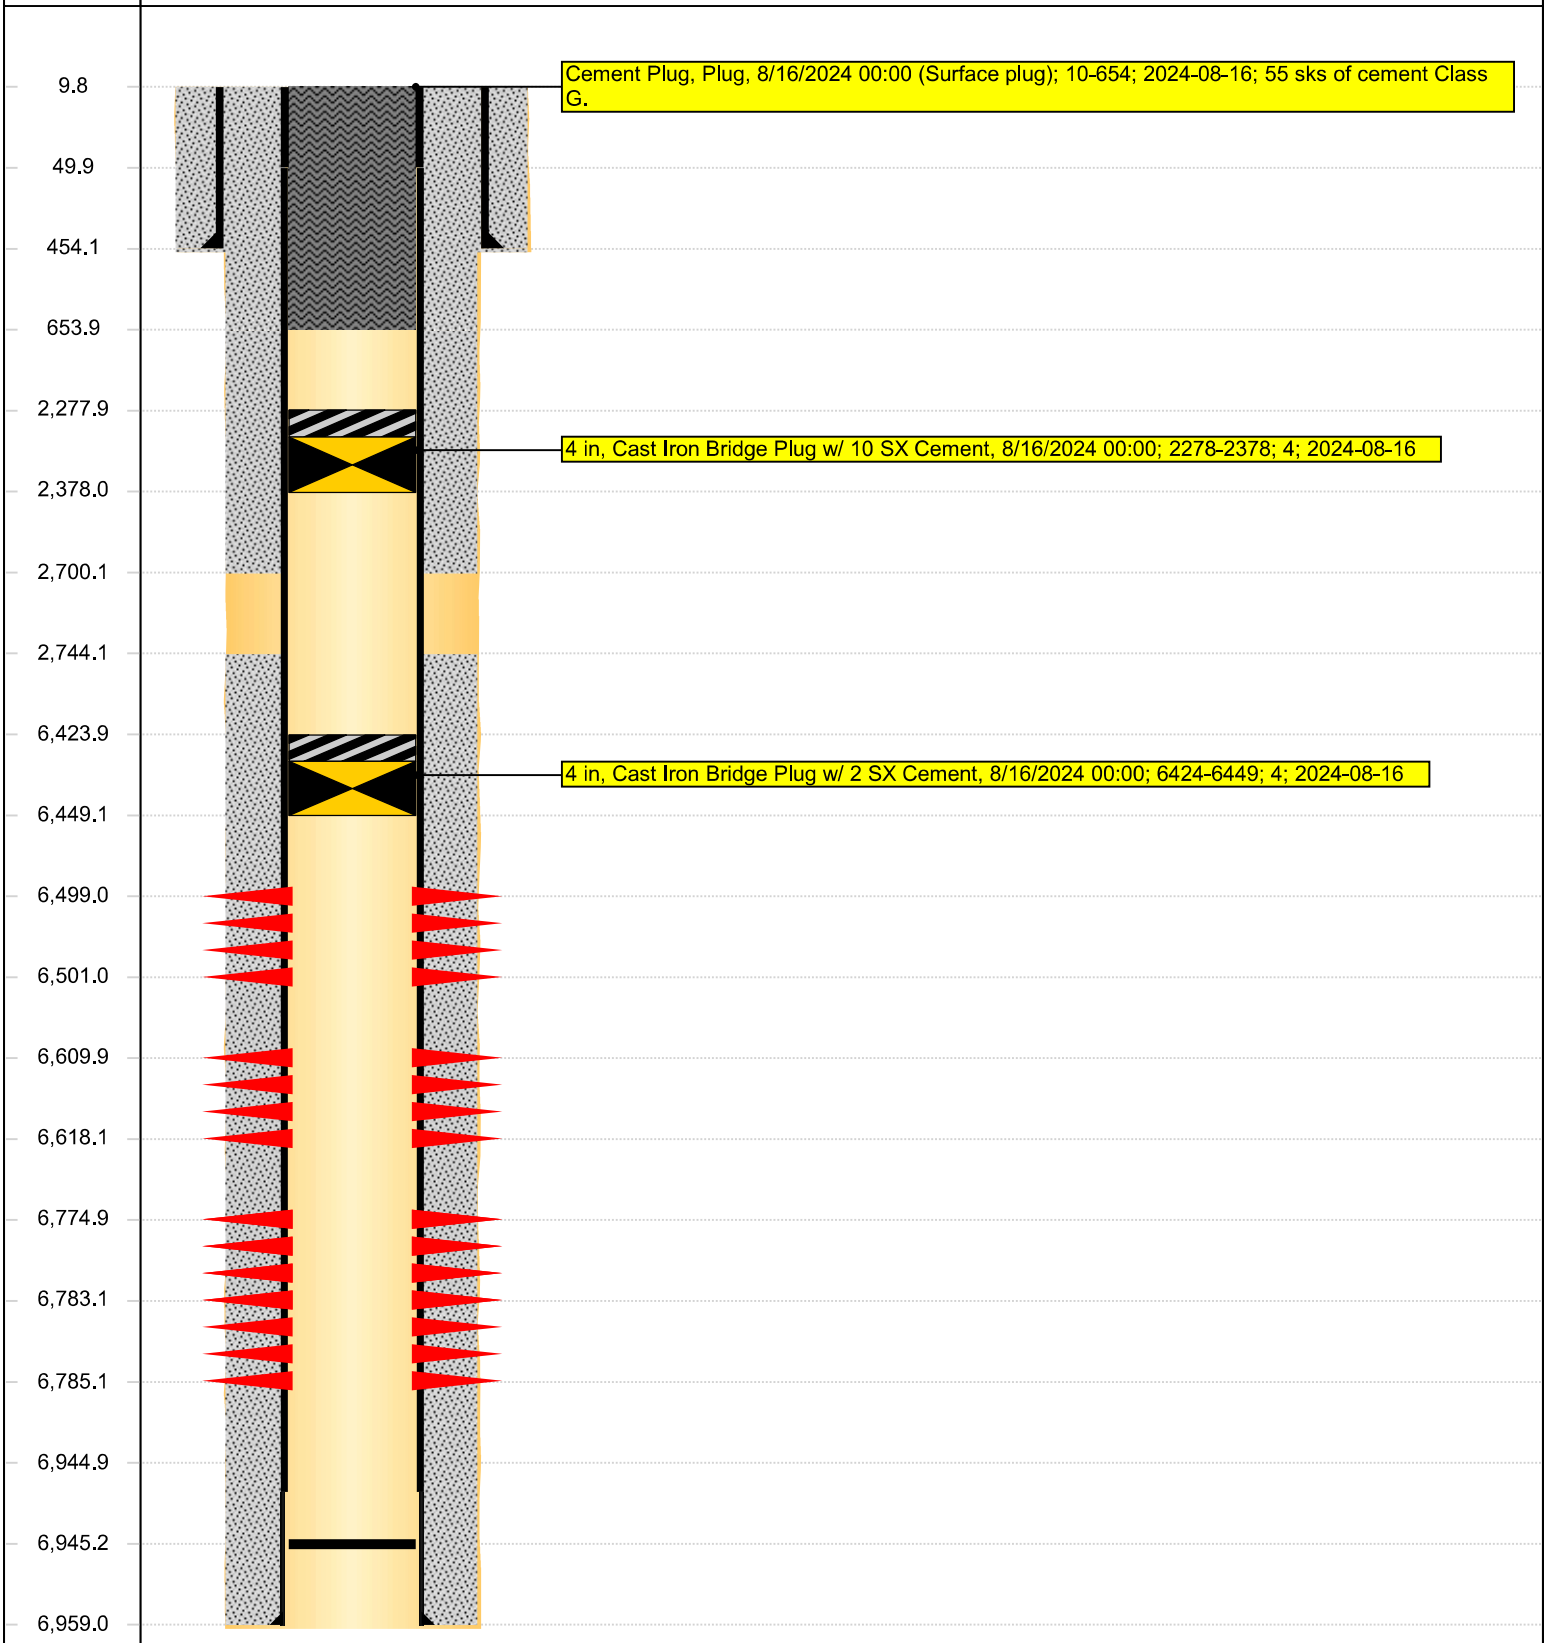
MD (ftKB)	Vertical schematic (proposed)