Proposed P&A WBD

Well Name: Kreps 33-6

Original Hole [Land]
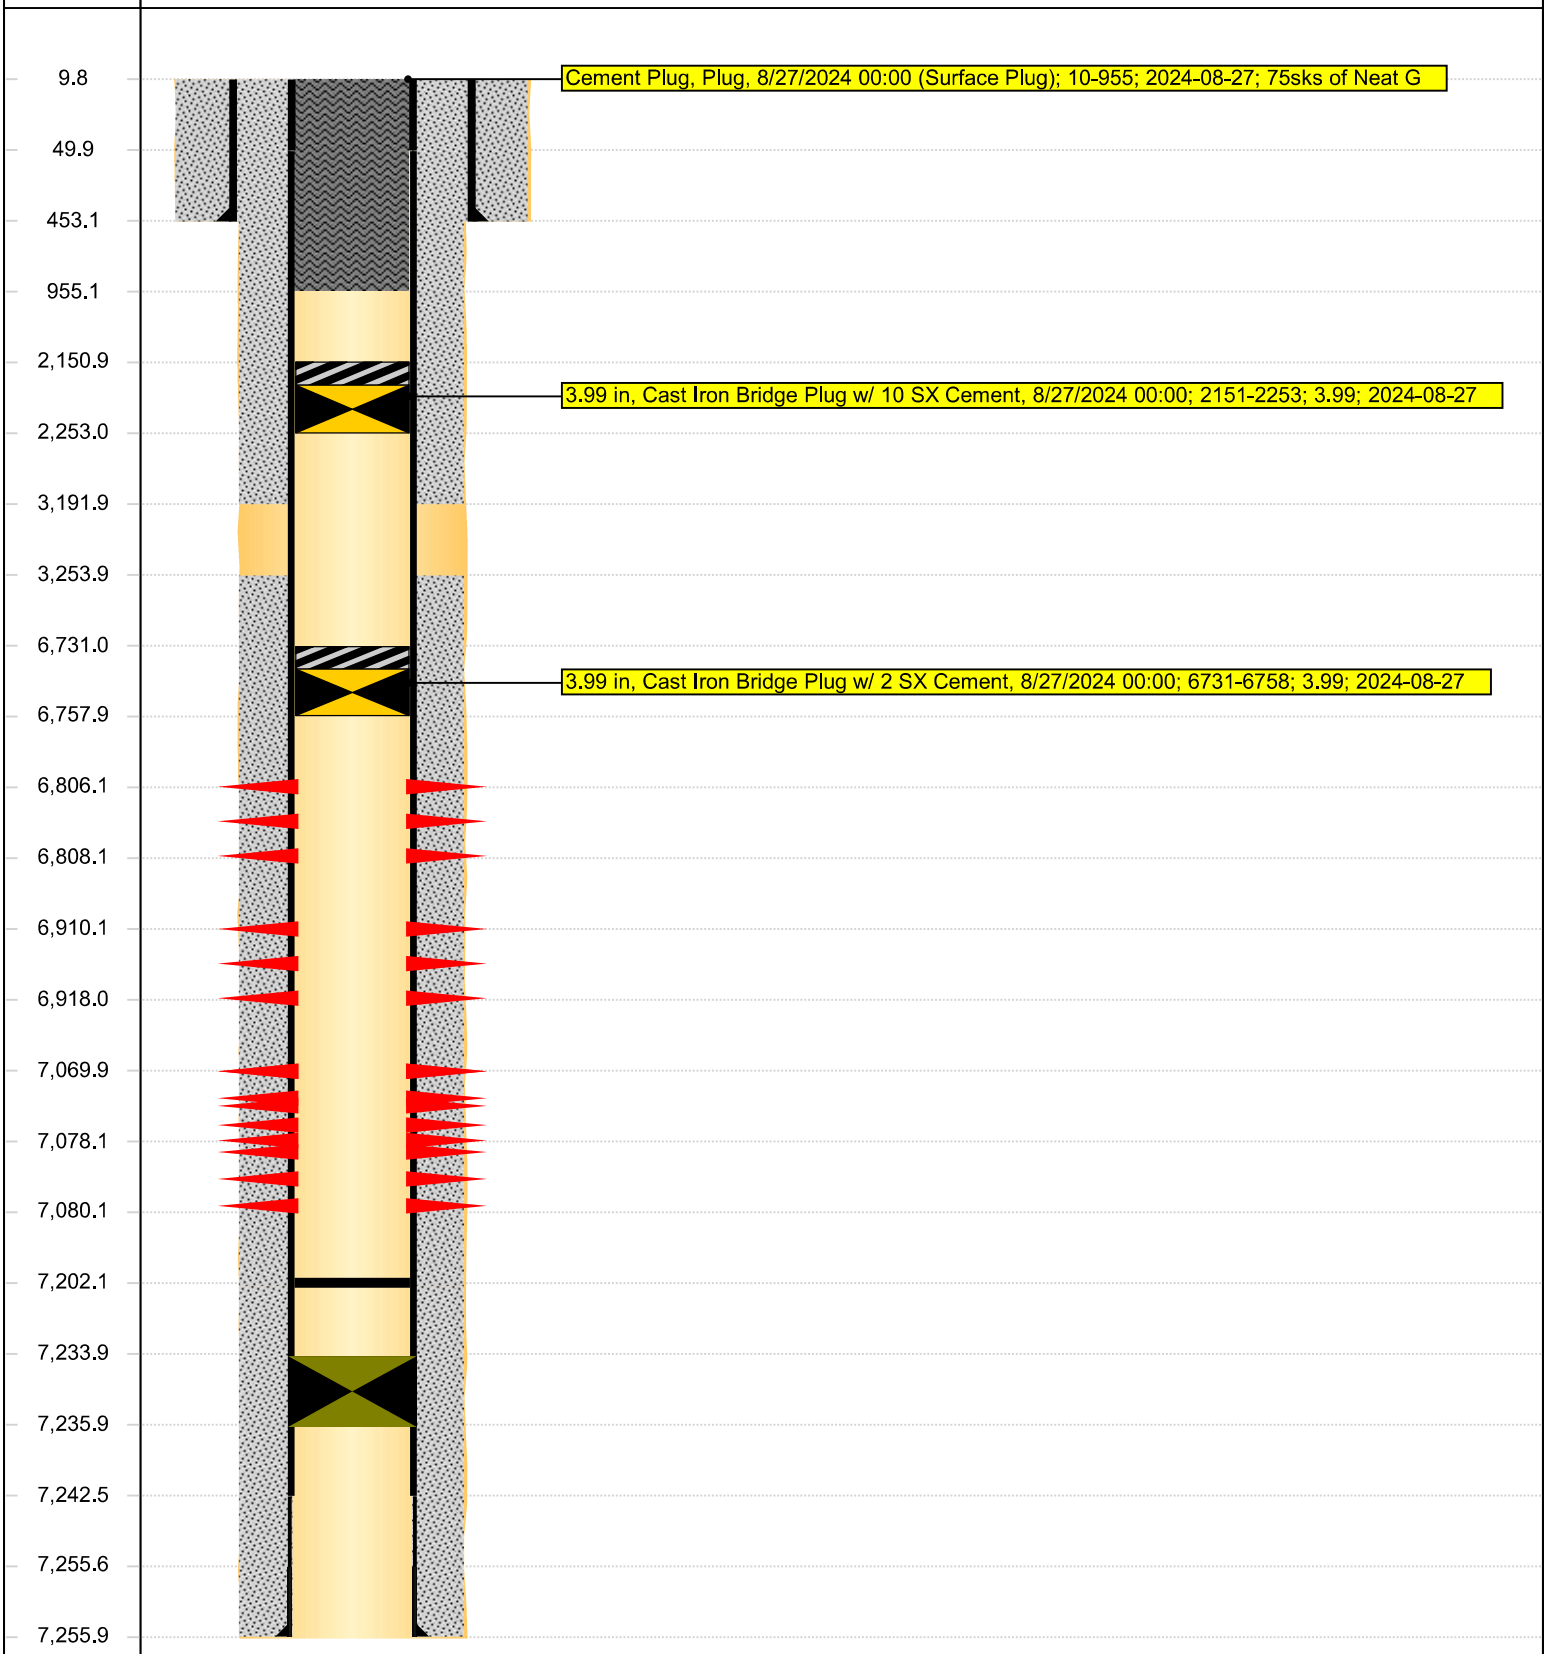
MD (ftKB)	Vertical schematic (proposed)