Proposed P&A WBD

Well Name: Lawley 33-4

Original Hole [Land]
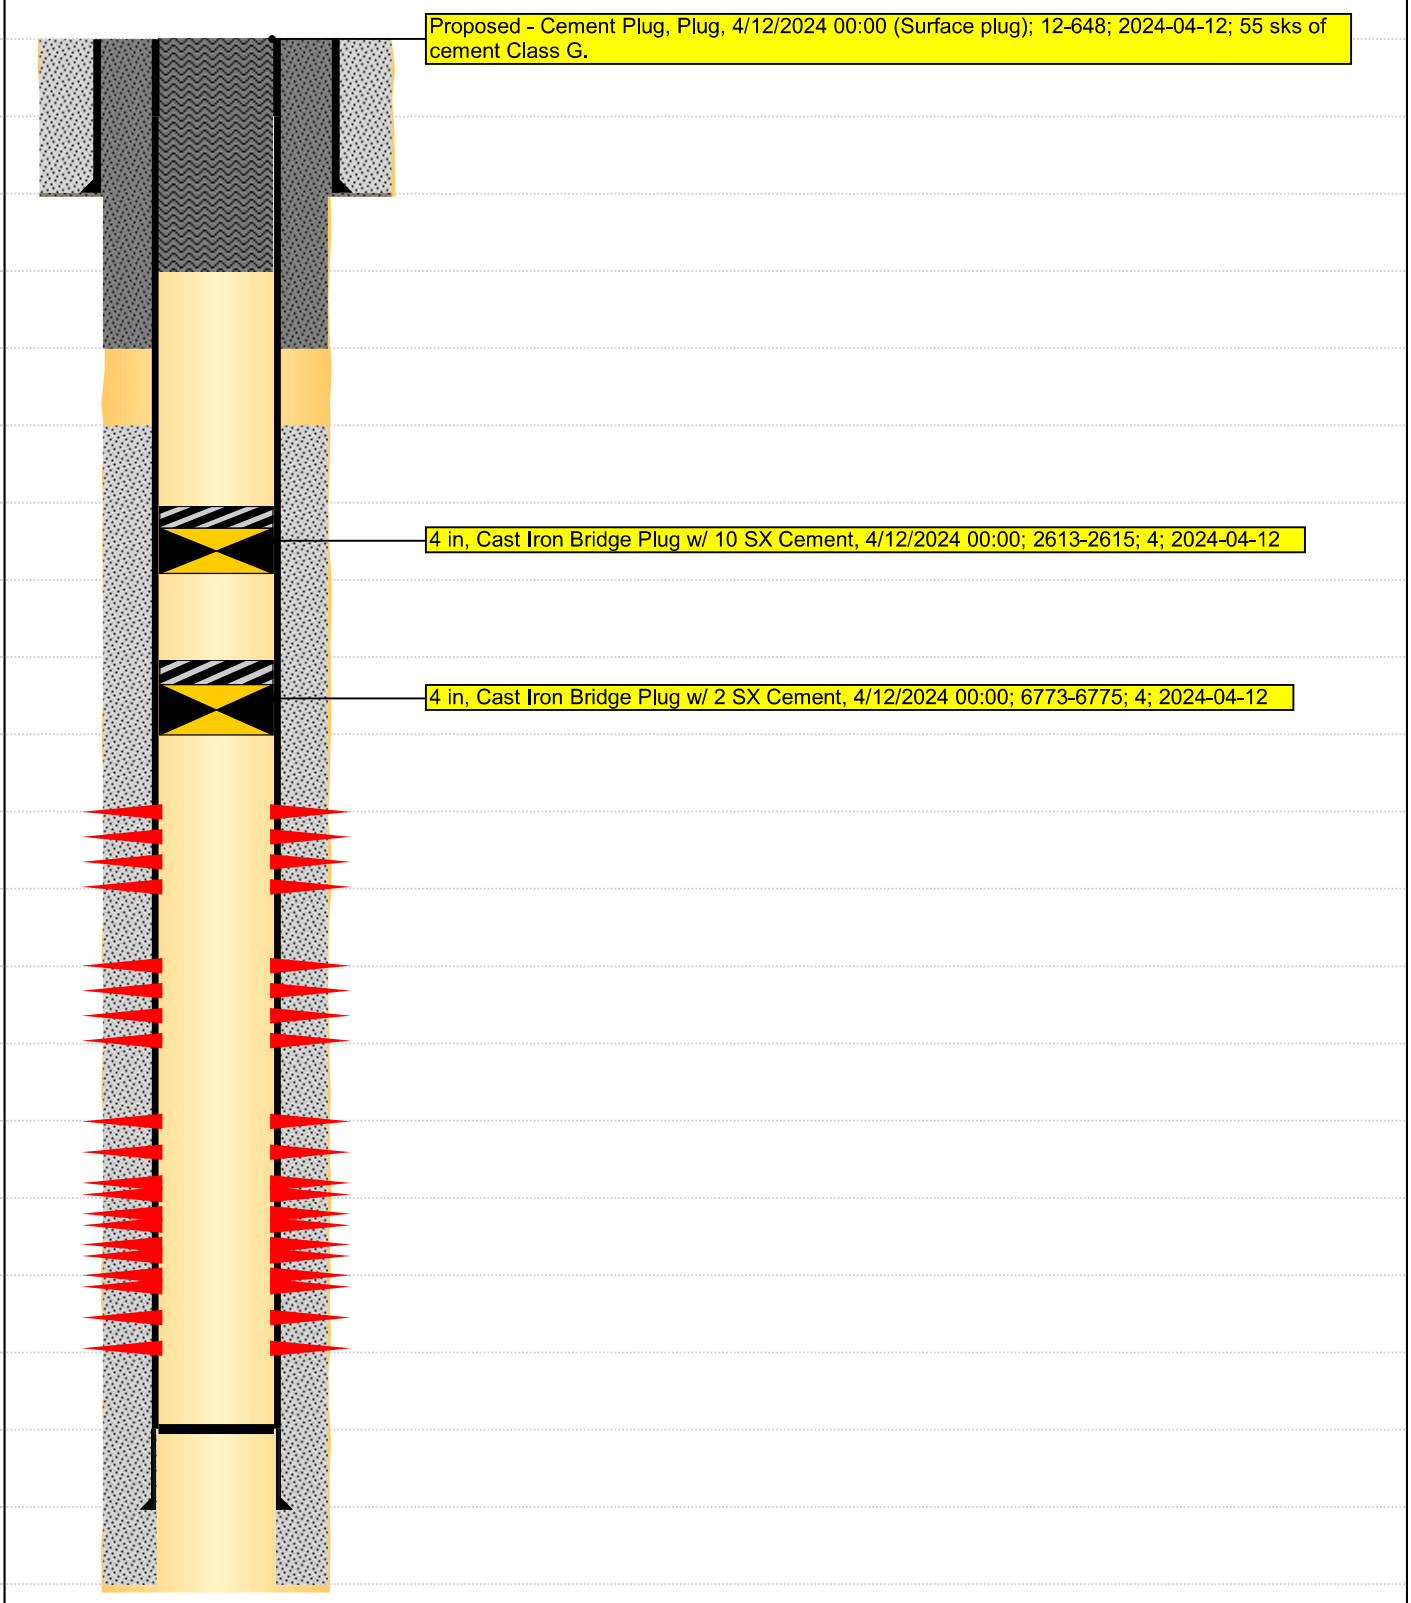
MD (ftKB)	Vertical schematic (proposed)