CIVITAS

PROPOSED PA WBD

Well Name: WALTON I-25HN

Reference Wells	
Type: Water Well	Comment: 410'
Type: Fox Hills	Comment: 228'
Type: UPA	Comment: 1337'

Well Name	API #	Operator	State	County/Parish
WALTON I-25HN	0512341421	EXTRACTION OIL & GAS INC	COLORADO	WELD

Quarter 1	Quarter 2	Section	Township	Township N/S Dir	Range	Range E/W Dir
		25	7	N	67	W

HORIZONTAL, Original Hole, 9/4/2024 12:55:49 PM

MD (ftKB)	TVD (ftKB)
22.0	22.0
23.0	23.0
24.6	24.6
28.9	28.9
80.1	80.1
89.9	89.9
228.0	228.0
410.1	410.1
549.9	549.9
1,336.9	1,334.7
1,399.9	1,396.9
1,493.1	1,488.4
1,494.4	1,489.7
1,536.4	1,530.8
1,538.1	1,532.4
1,549.9	1,544.0
1,551.8	1,545.9
1,600.1	1,593.1
2,609.9	2,560.1
2,759.8	2,701.6
2,762.1	2,703.7
2,810.0	2,748.6
4,399.9	4,267.7
4,401.9	4,269.6
4,463.9	4,329.5
7,549.9	7,220.8
7,551.8	7,221.5
7,630.9	7,250.1
7,883.5	7,287.2
7,884.8	7,287.2
8,029.9	7,282.5
8,033.1	7,282.3
12,133.9	7,146.6
12,191.9	7,145.0
12,258.9	7,143.1
12,259.8	7,143.0
12,267.1	7,142.8
12,267.4	7,142.8
12,269.0	7,142.8
12,271.0	7,142.7

Vertical schematic (actual)

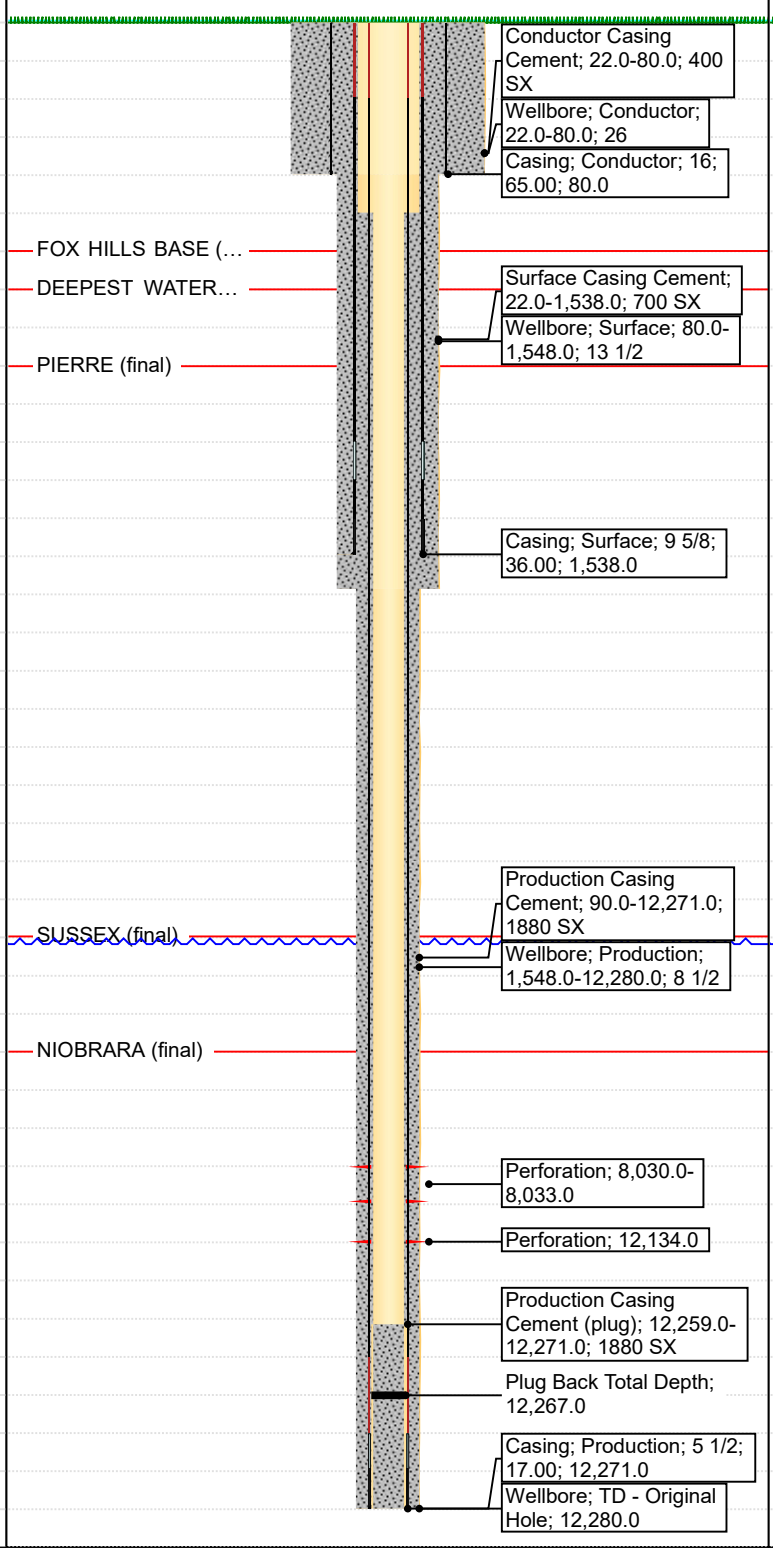
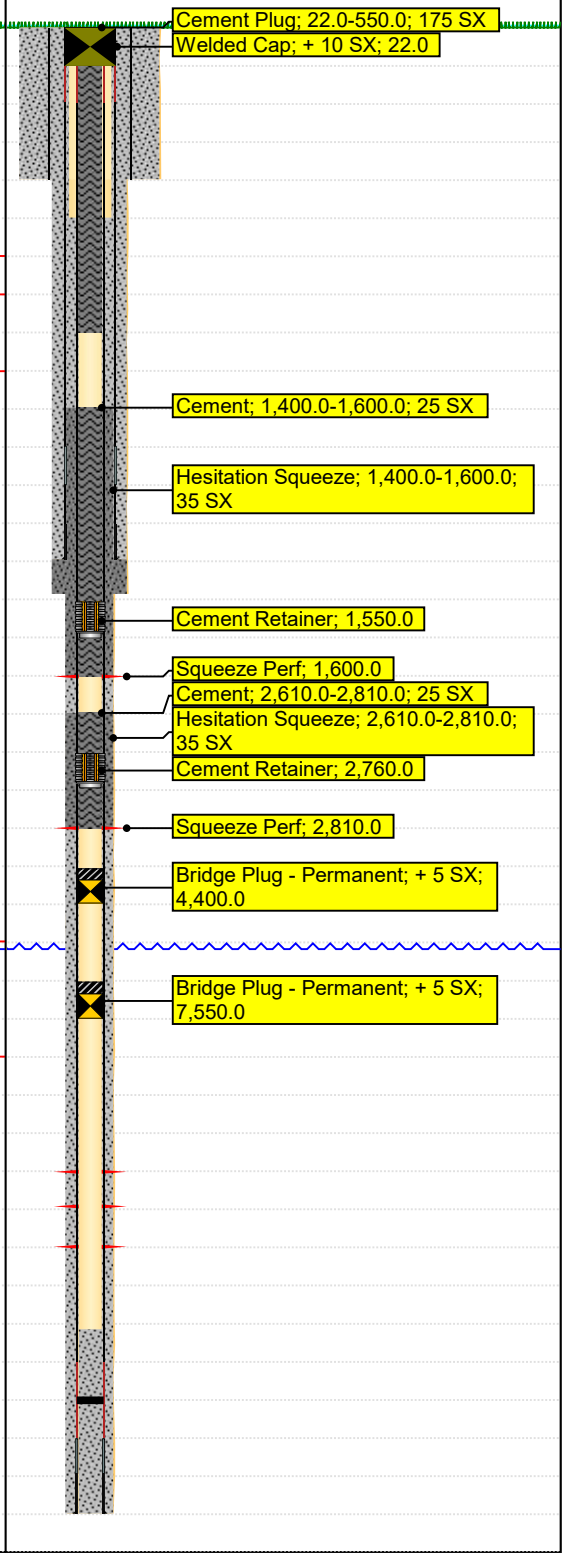
Vertical schematic (proposed)