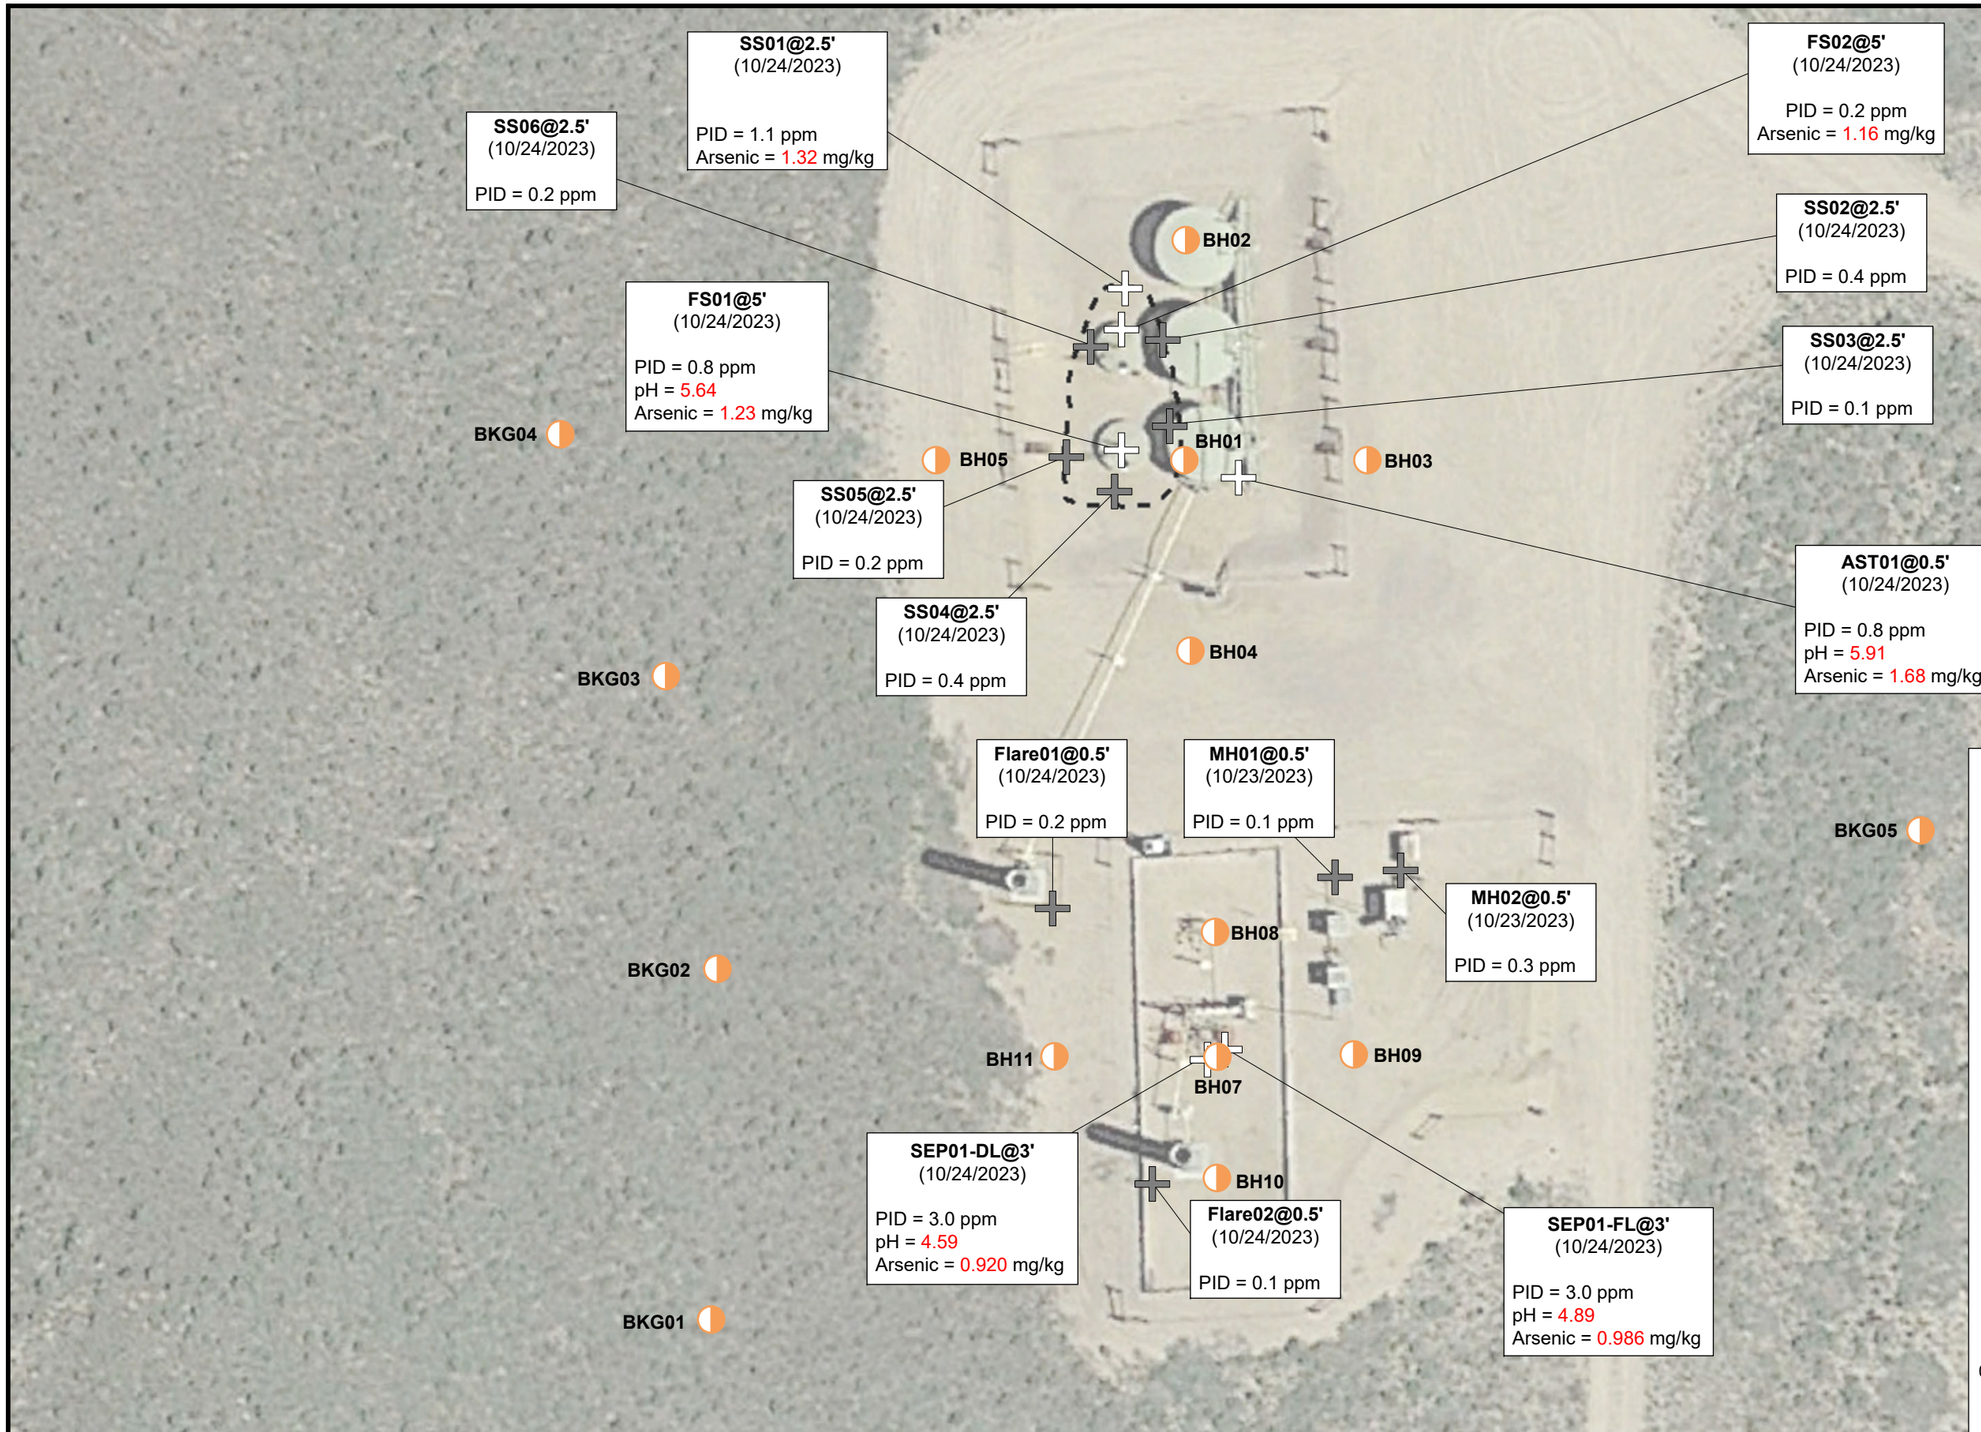

DATE:	04/26/24
DESIGNED BY:	JW
DRAWN BY:	JH

TASMAN GEOSCIENCES

Tasman Geosciences, Inc.
6855 W 119th Avenue
Broomfield, CO 80020

Noble Energy, Inc. – DJ Basin
HSR-Dane 09-10
NESW, Section 10, Township 3 North, Range 65 West
Weld County, Colorado

Proposed Soil Boring Location Map