Proposed P&A WBD

Well Name: NOFFSINGER F02-05

Original Hole [Land]
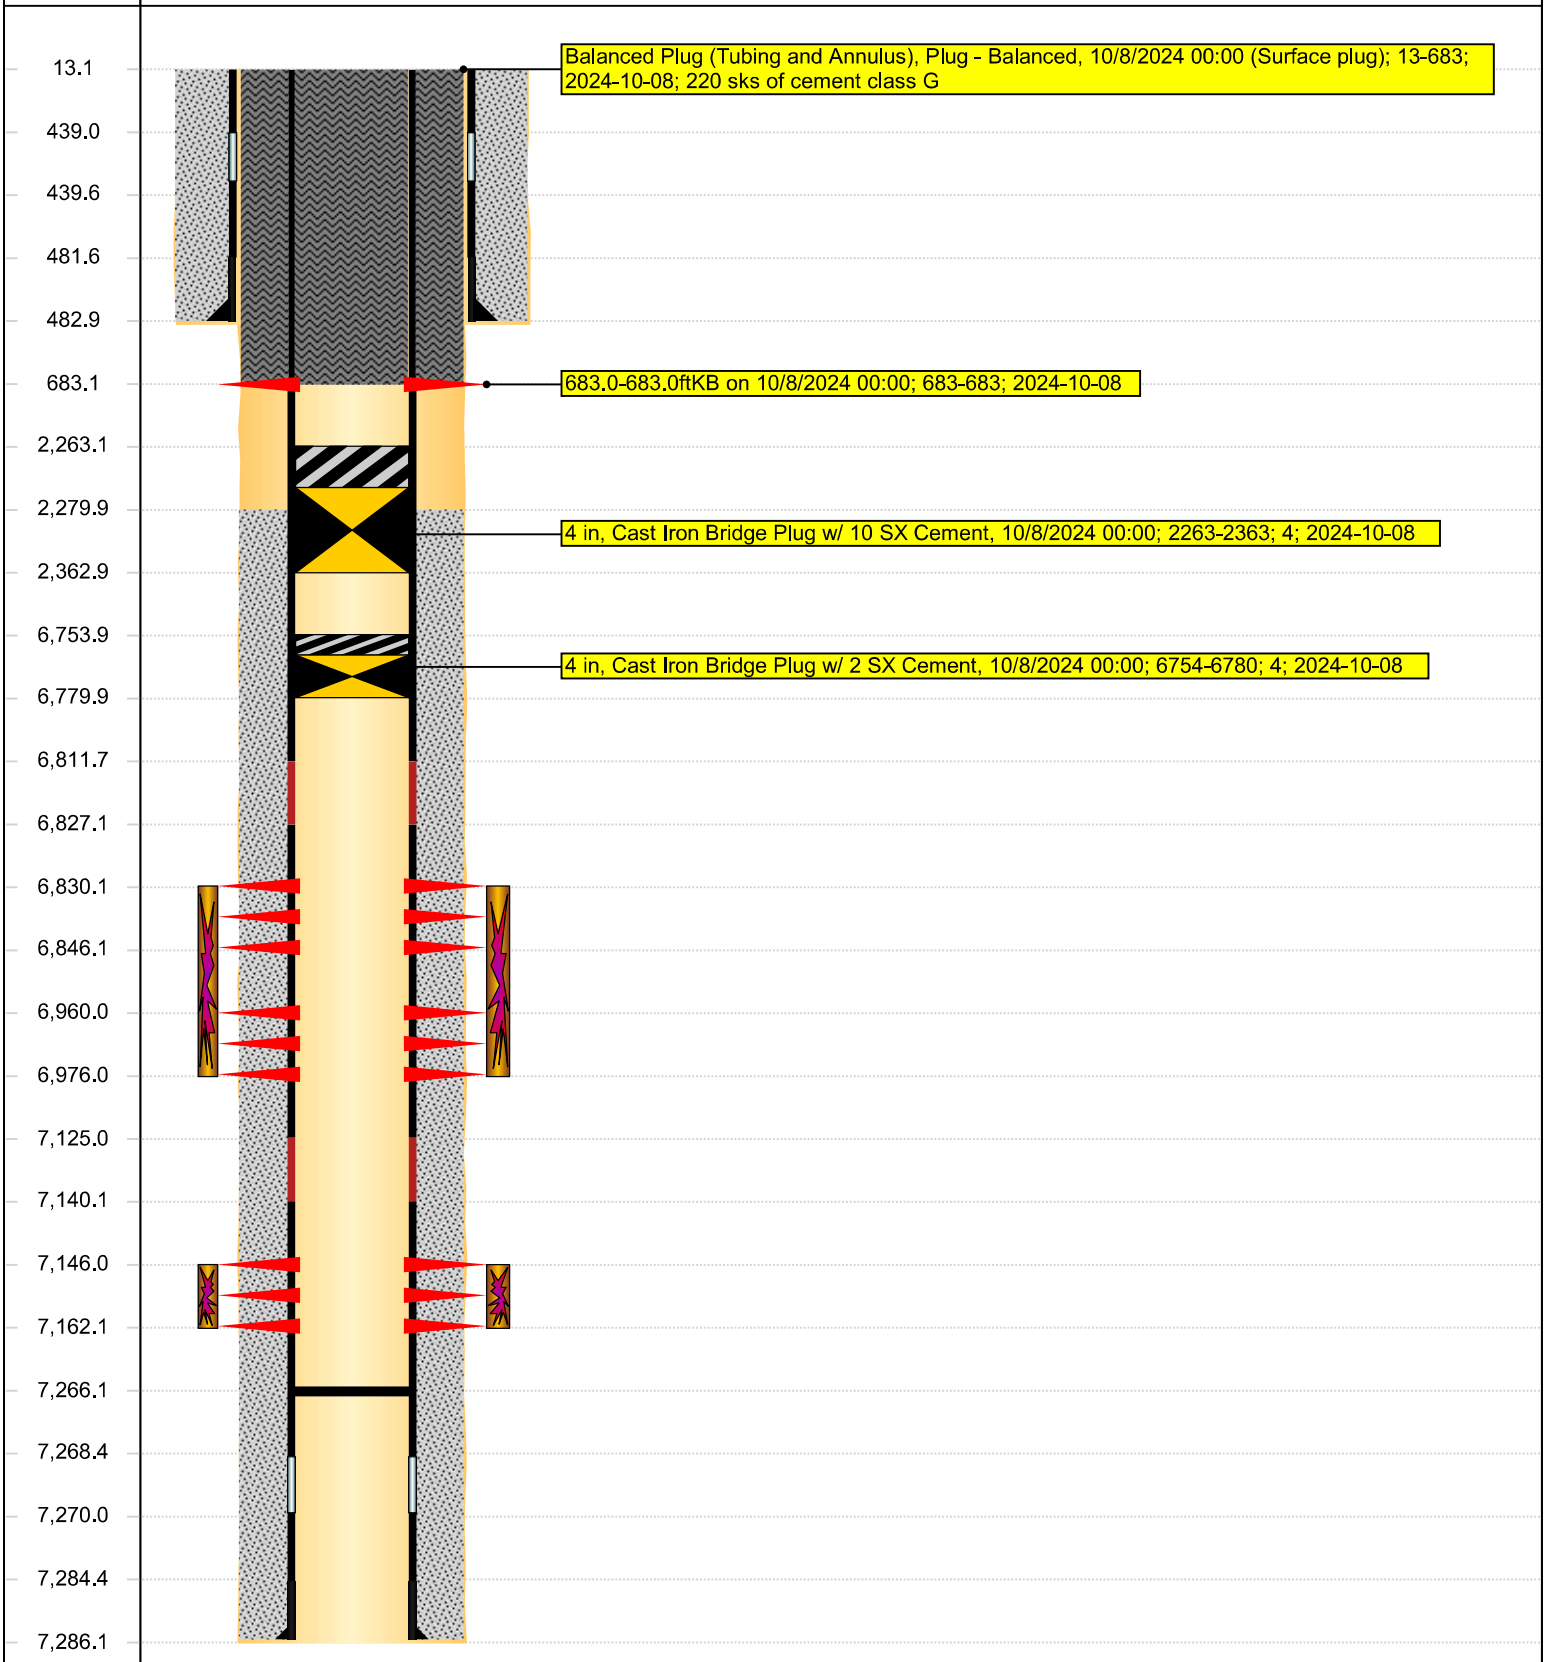
MD (ftKB)	Vertical schematic (proposed)