Proposed PA WBD - Vertical

Well Name: ELMER KAUFMAN 3

Original Hole
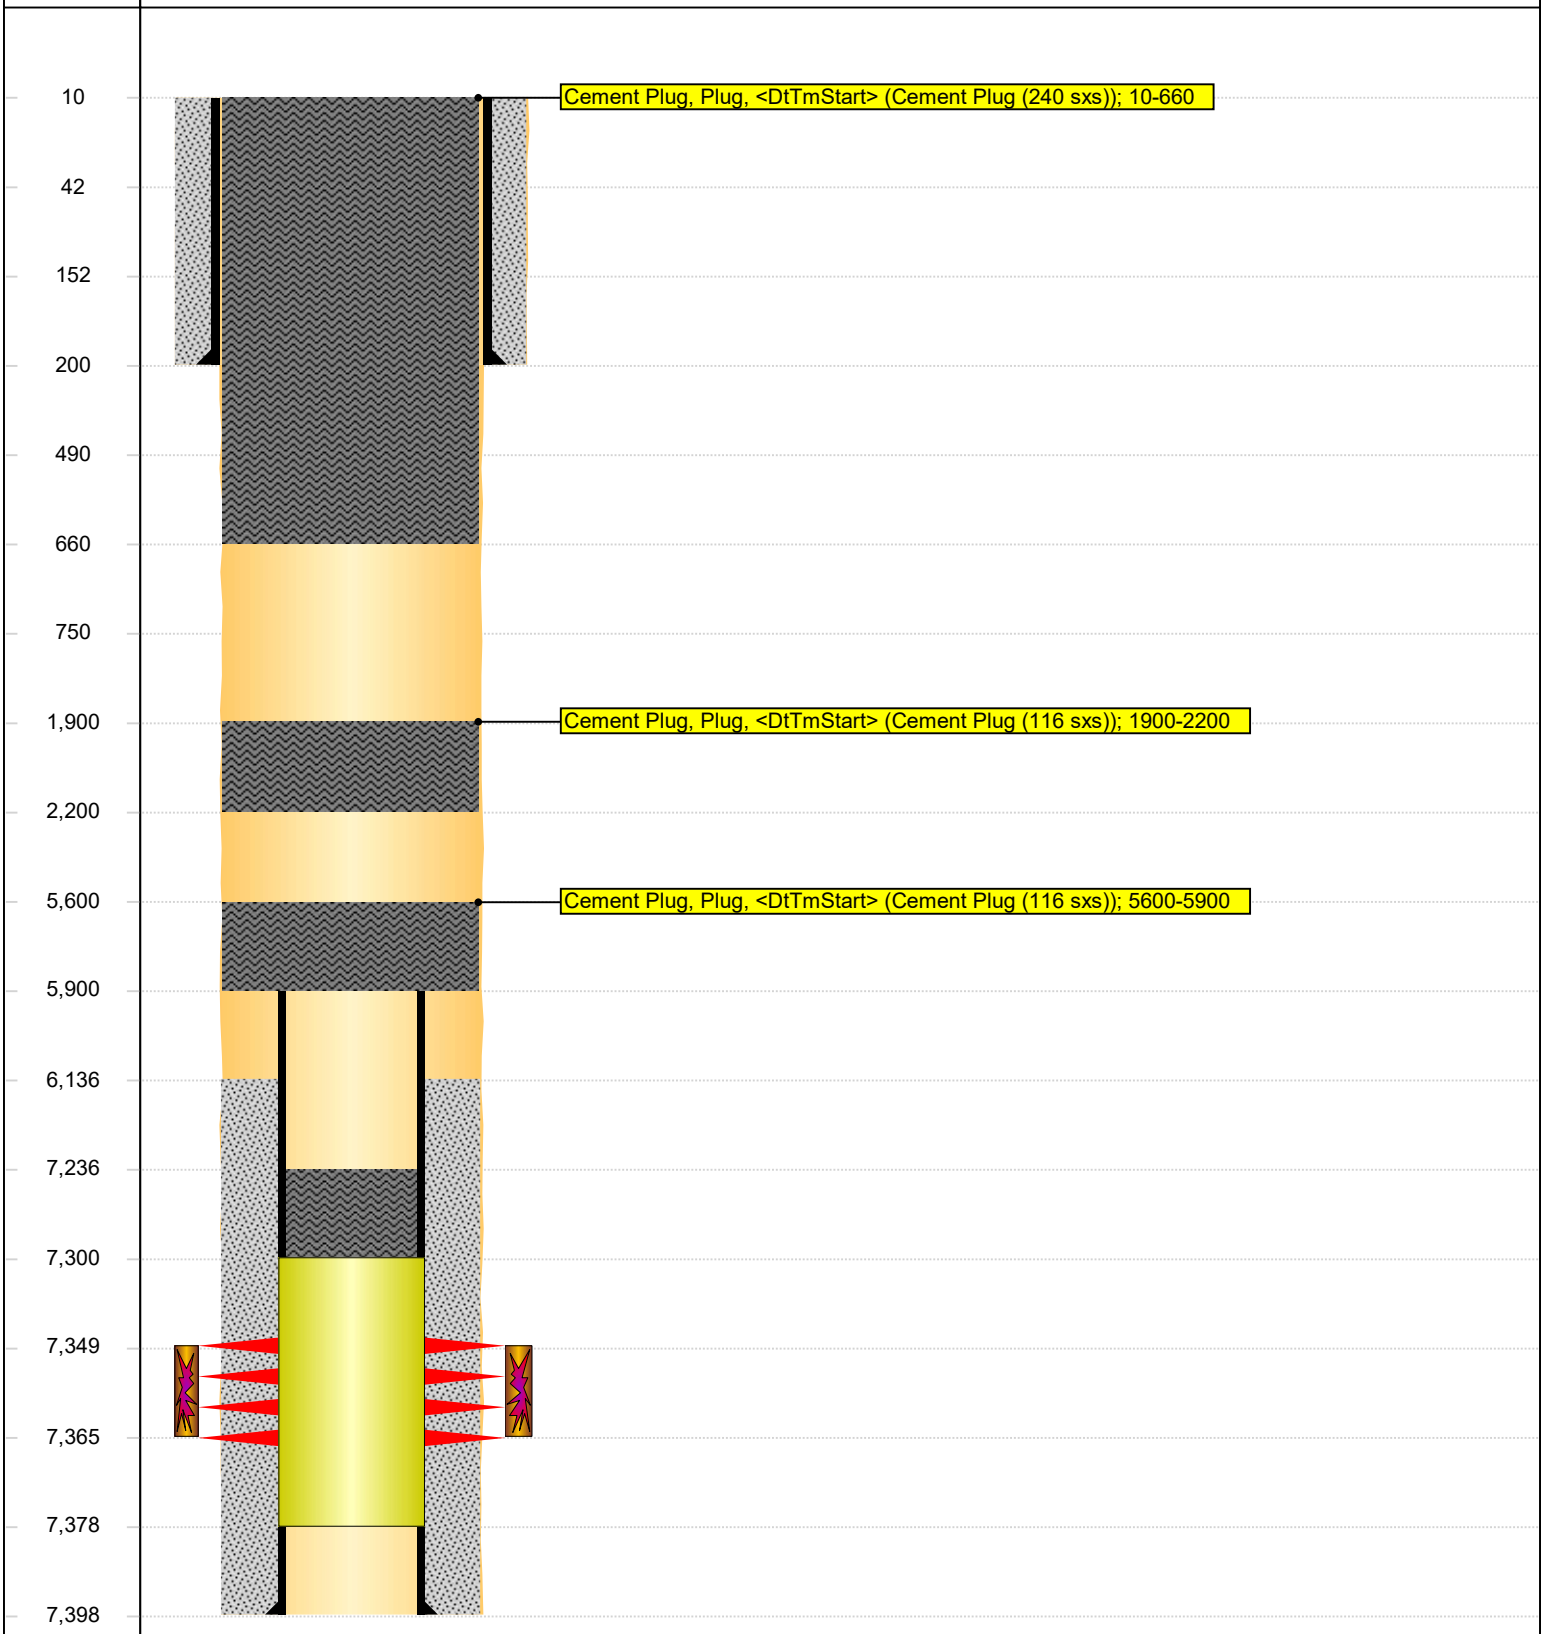
MD (ftKB)	Vertical schematic (proposed)