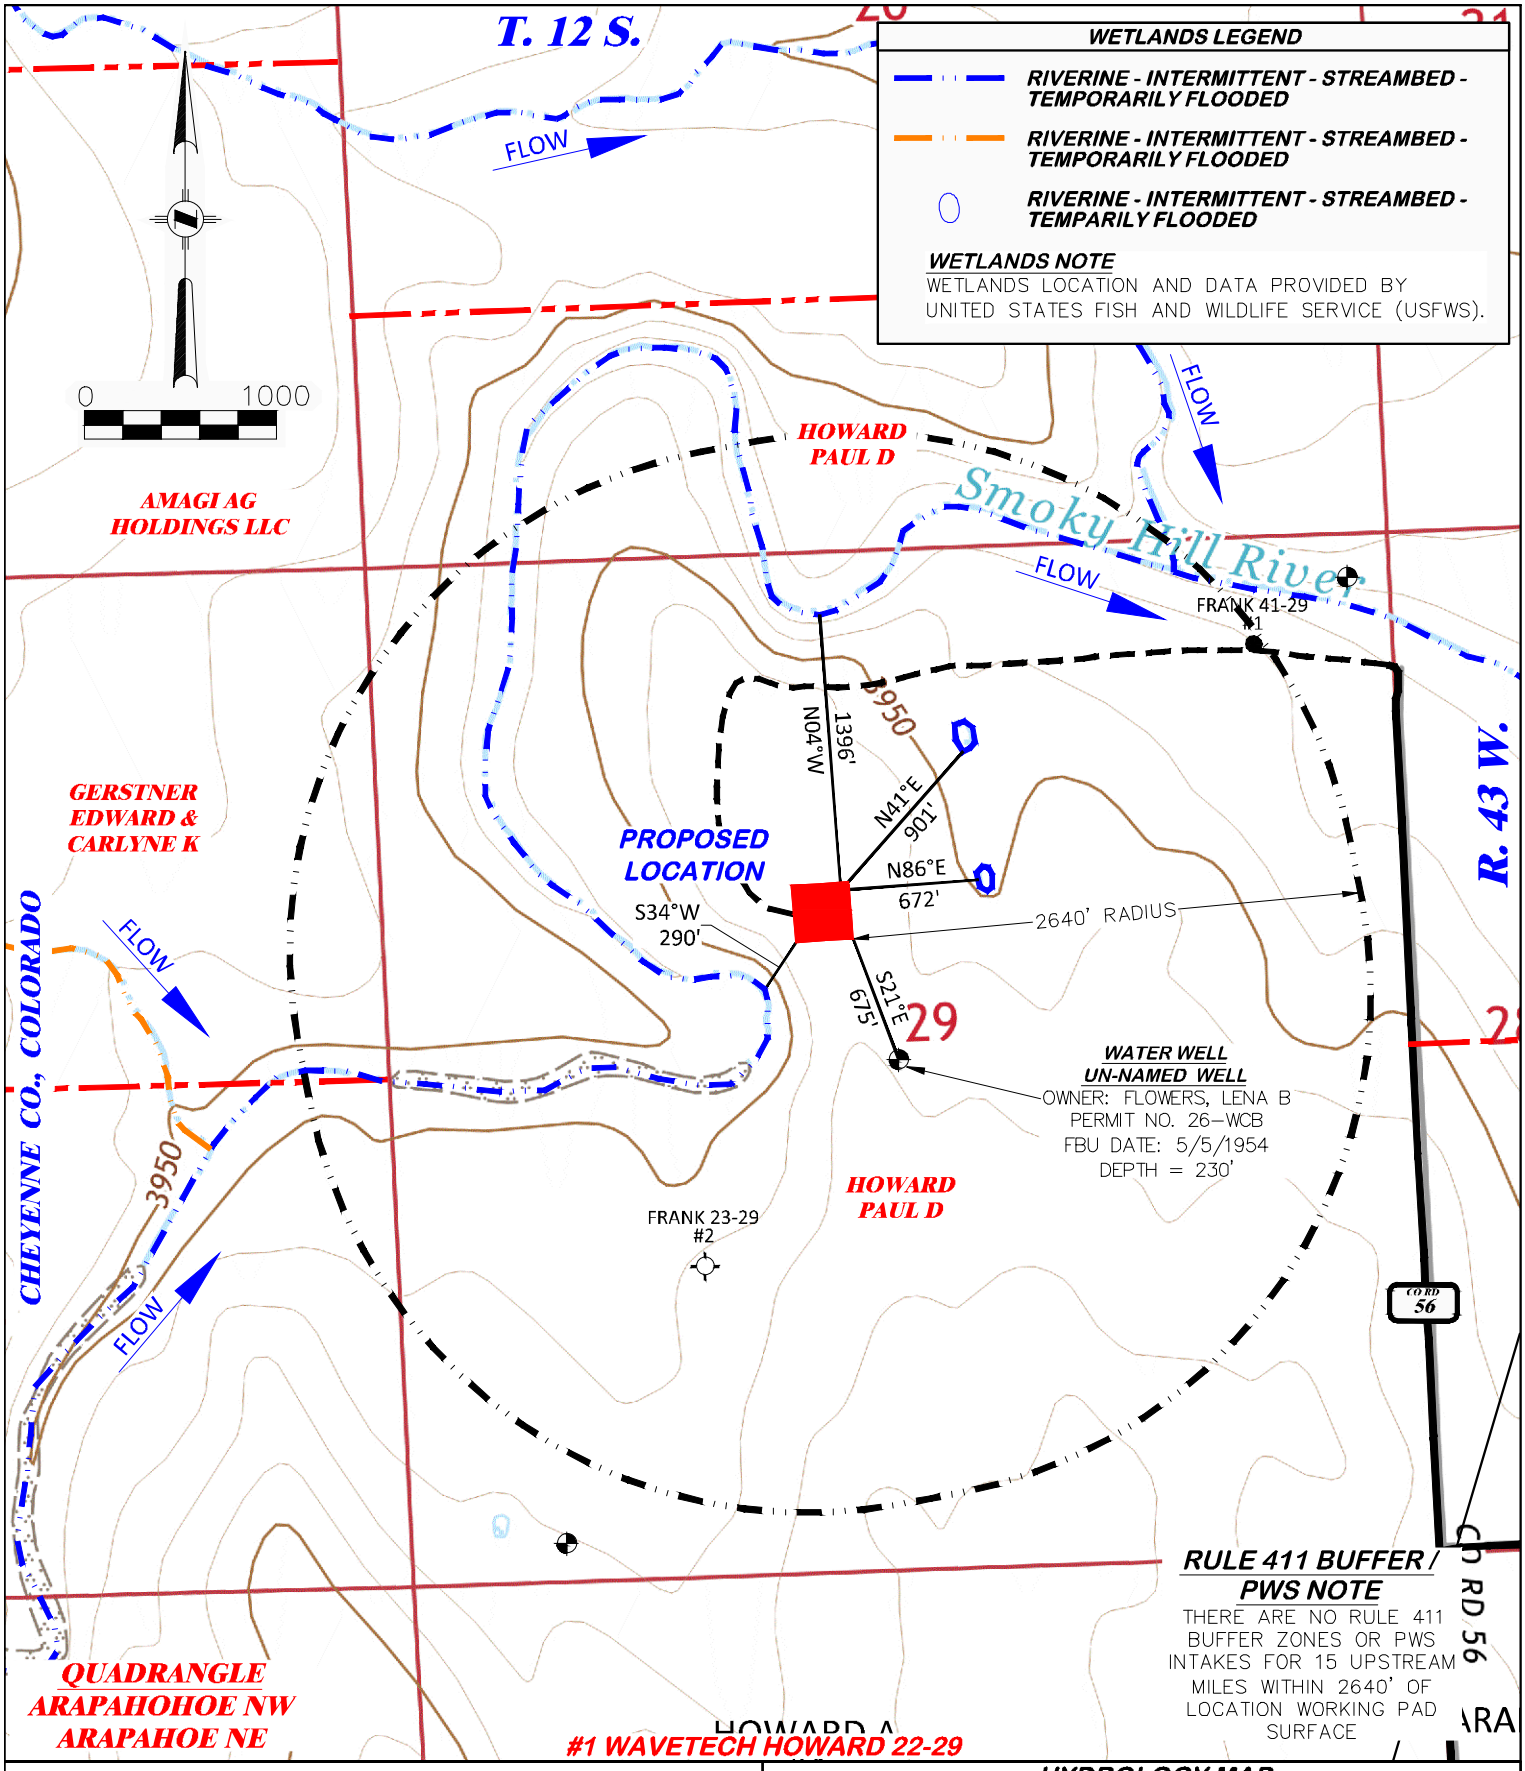

DRG GRIFFIN & ASSOCIATES, INC.
(307) 362-5028
1414 ELK ST., ROCK SPRINGS, WY 82901

DRAWN: 11/16/22 - DWB/JMB	SCALE: 1" = 1000'
REVISED: 2/10/2023 - DEH	DRG JOB No. 22300
RELOCATED PAD	304b(7)E HYDRO

HYDROLOGY MAP

WAVETECH HELIUM, INC.
#1 WAVETECH HOWARD 22-29
SENW, SECTION 29, T. 13 S., R. 42 W., 6th P.M.,
CHEYENNE COUNTY, COLORADO

HISTORIC SPRING | EXISTING ROAD