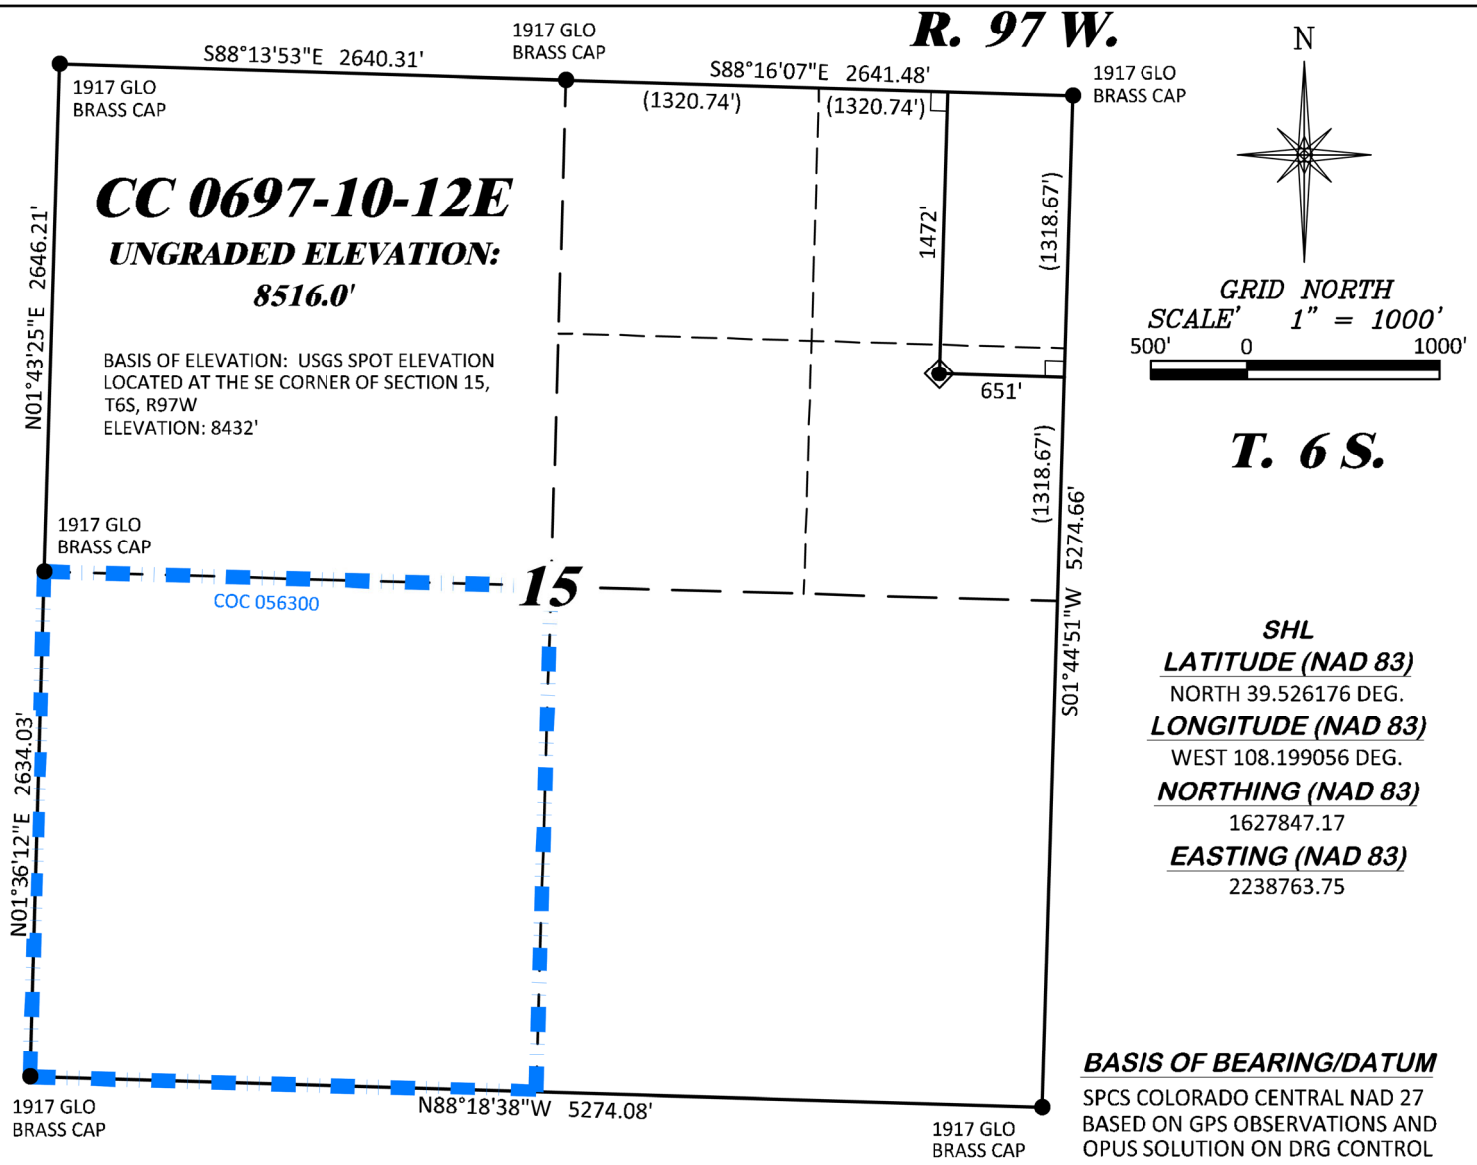

SHL

LATITUDE (NAD 83)
NORTH 39.526176 DEG.

LONGITUDE (NAD 83)
WEST 108.199056 DEG.

NORTHING (NAD 83)
1627847.17

EASTING (NAD 83)
2238763.75

BASIS OF BEARING/DATUM

SPCS COLORADO CENTRAL NAD 27 BASED ON GPS OBSERVATIONS AND OPUS SOLUTION ON DRG CONTROL POINT "WILLIAMS" HAVING A POSITION OF:
NAD83(2011)
LAT 39° 31' 35.18" NORTH
LONG 108° 12' 16.79" WEST
NAVD88 ELEVATION: 8618.14'

THE EAST LINE OF THE OF SECTION 15, MONUMENTED BY GLO BC'S AND BEARING S 01°44'51" W.

NOTES

1. GPS OPERATOR T. SHERRILL OBSERVED A PDOP OF 1.8.
2. ALL GPS OBSERVATIONS ARE IN COMPLIANCE WITH COGCC RULE No.215.
3. EXISTING IMPROVEMENTS WITHIN 500' OF LOCATION. SEE LOC. DRAWING.
4. SURROUNDING SURFACE USE IS NATIVE BRUSH, NON CROP RANGELAND.

LEGEND

- WELL LOCATION
- DENOTES 90° TIE
- FOUND MONUMENT
- BLM LEASE LINE

SURVEYOR'S STATEMENT

I, DAVID E. HENDERHAN, AN EMPLOYEE AND AGENT ON BEHALF OF D.R. GRIFFIN & ASSOCIATES, INC. STATE THE PLAT HEREON IS A CORRECT REPRESENTATION OF A SURVEY MADE UNDER MY SUPERVISION ON THE 16th DAY OF SEPTEMBER, 2020 OF THE SHOWN CC 0697-10-12E AND THAT THE LOCATION HAS BEEN STAKED ON THE GROUND AS SHOWN ON THIS PLAT.

COLORADO LICENSED PROFESSIONAL LAND SURVEYOR DAVID E. HENDERHAN 38109 6/28/21

COLORADO PLS No. 38109

Notice: In accordance with Colorado State Law, any legal action based upon any defect in this survey plat must commence within three (3) years after first discovery of such defect. In no event, may any action based upon any defect in this survey plat be commenced more than ten (10) years from the date of certification shown hereon.

CC 697-15-08

DRG RIFFIN & ASSOCIATES, INC.
(307) 362-5028
1414 ELK ST., ROCK SPRINGS, WY 82901

PLAT OF DRILLING LOCATION IN SENE, SECTION 15, FOR LARAMIE ENERGY, LLC.

DRAWN: 12/8/2020 - DEH	SCALE: 1" = 1000'
REVISED: 6/28/2021 - DEH	DRG JOB No. 22026
REVISED SLOT ASSIGNMENT	B8-10-12E

1472' F/NL, & 651' F/EL, SECTION 15, T. 6 S., R. 97 W., 6TH P.M., GARFIELD COUNTY, COLORADO

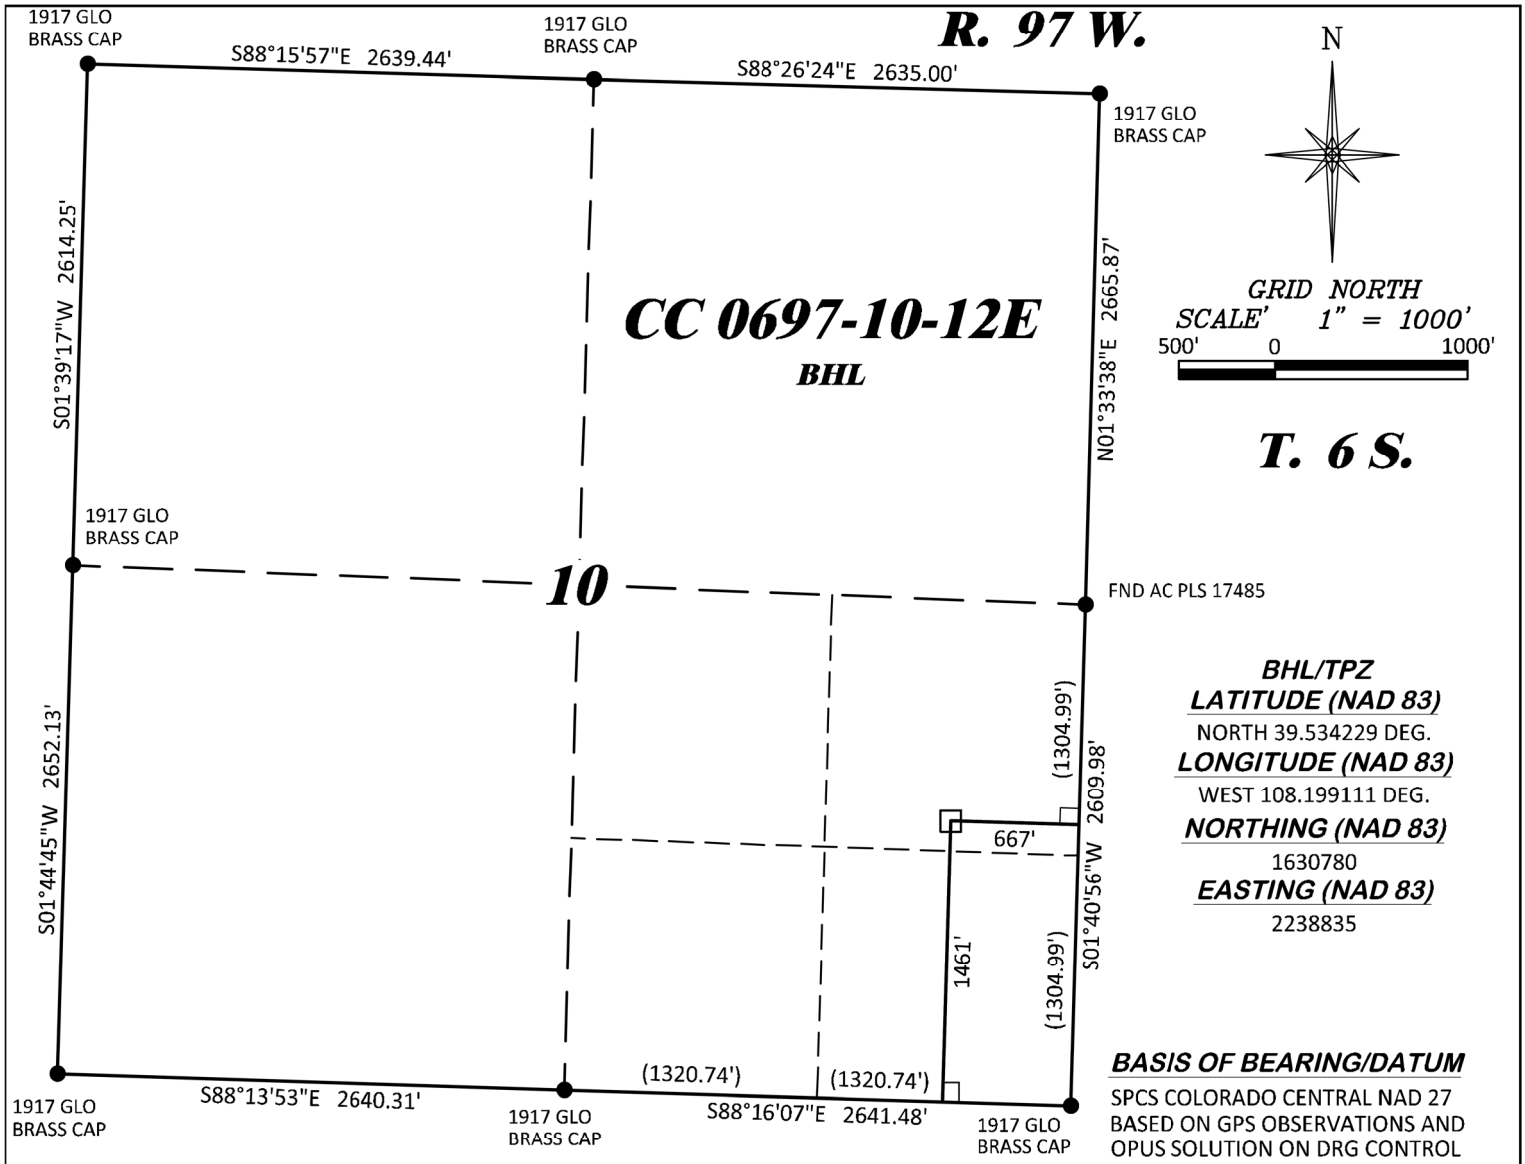

BHL/TPZ

LATITUDE (NAD 83)
NORTH 39.534229 DEG.

LONGITUDE (NAD 83)
WEST 108.199111 DEG.

NORTHING (NAD 83)
1630780

EASTING (NAD 83)
2238835

BASIS OF BEARING/DATUM

SPCS COLORADO CENTRAL NAD 27 BASED ON GPS OBSERVATIONS AND OPUS SOLUTION ON DRG CONTROL POINT "WILLIAMS" HAVING A POSITION OF:
NAD83(2011)
LAT 39° 31' 35.18" NORTH
LONG 108° 12' 16.79" WEST
NAVD88 ELEVATION: 8618.14'

THE EAST LINE OF THE OF SECTION 15, MONUMENTED BY GLO BC'S AND BEARING S 01°44'51" W.

LEGEND

- APPROX. BHL/TPZ
- DENOTES 90° TIE
- FOUND MONUMENT
- BLM LEASE LINE

SURVEYOR'S STATEMENT

I, DAVID E. HENDERHAN, AN EMPLOYEE AND AGENT ON BEHALF OF D.R. GRIFFIN & ASSOCIATES, INC. STATE THE PLAT HEREON IS A CORRECT REPRESENTATION OF A SURVEY MADE UNDER MY SUPERVISION ON THE 16th DAY OF SEPTEMBER, 2020 OF THE SHOWN CC 0697-10-12E BHL.

COLORADO LICENSED PROFESSIONAL LAND SURVEYOR DAVID E. HENDERHAN 38109 6/28/21

COLORADO PLS No. 38109

Notice: In accordance with Colorado State Law, any legal action based upon any defect in this survey plat must commence within three (3) years after first discovery of such defect. In no event, may any action based upon any defect in this survey plat be commenced more than ten (10) years from the date of certification shown hereon.

CC 697-15-08

DRG GRIFFIN & ASSOCIATES, INC.
(307) 362-5028
1414 ELK ST., ROCK SPRINGS, WY 82901

PLAT OF BOTTOM HOLE LOCATION IN NESE, SECTION 10, FOR LARAMIE ENERGY, LLC.

DRAWN: 12/8/2020 - DEH	SCALE: 1" = 1000'
REVISED: 6/28/2021 - DEH	DRG JOB No. 22026
REVISED SLOT ASSIGNMENT	B8-10-12E BHL

1461' F/SL, & 667' F/EL, SECTION 10, T. 6 S., R. 97 W., 6TH P.M., GARFIELD COUNTY, COLORADO