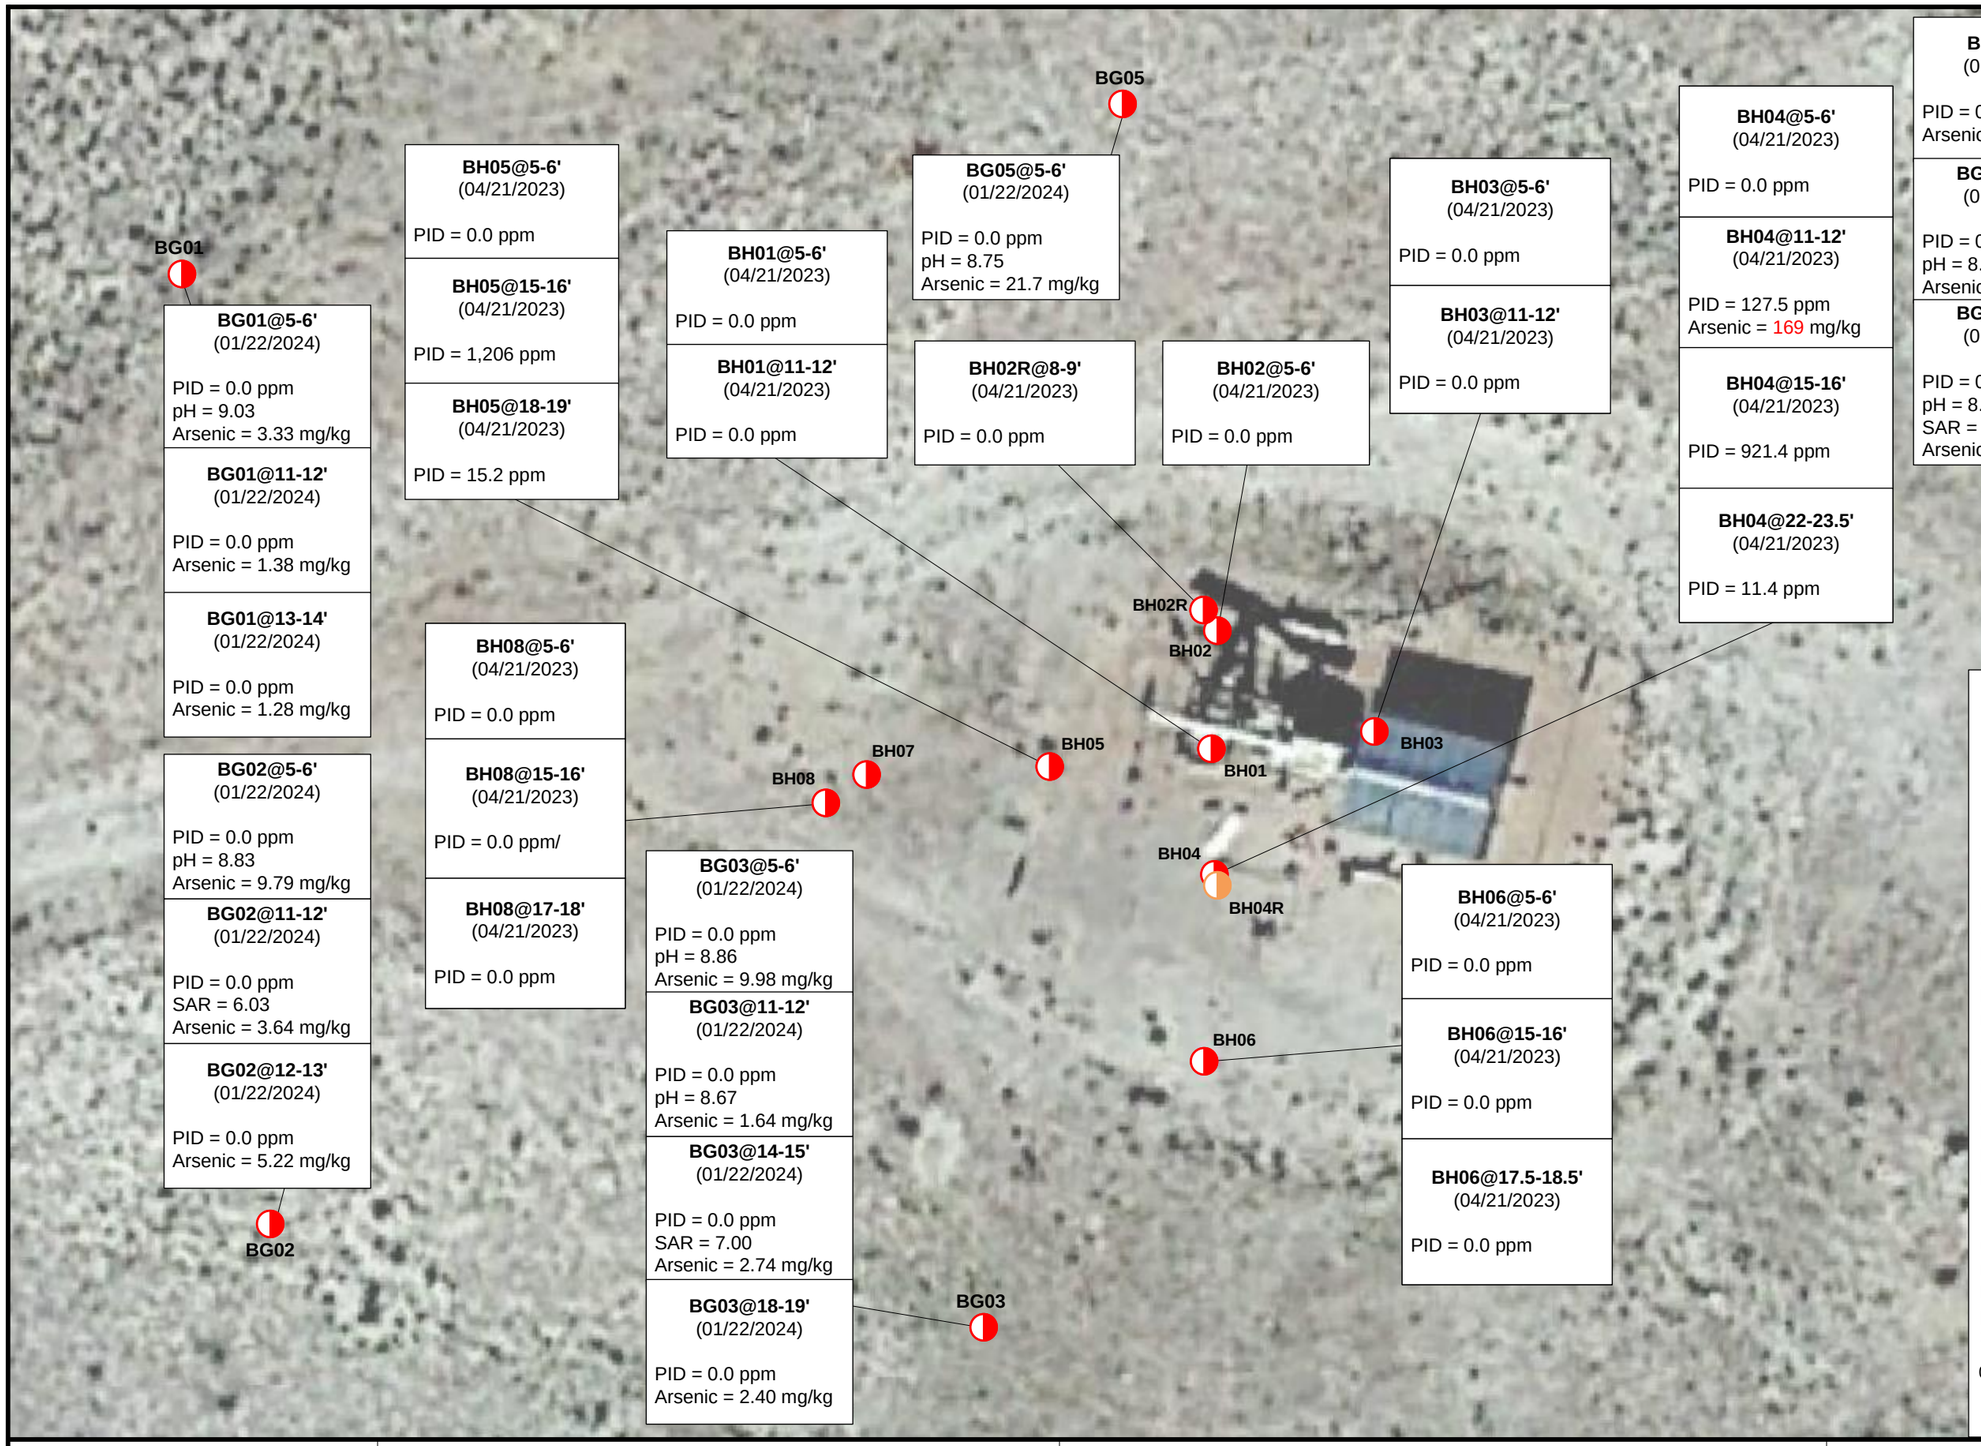

Legend

Proposed Soil Boring Location

Soil Assessment Location (Collected via Trimble GPS)

Notes

1) All locations are approximate unless otherwise noted.
2) Buried infrastructure has been spatially projected.
3) Analytical results below laboratory detection limits or within compliance of ECMC Table 915-1 not shown.
4) Concentration in exceedance of ECMC Table 915-1 RSSLs and site specific backgrounds indicated in RED.
5. Per the approval to apply ECMC Table 915-1 RSSLs to the site (refer to ECMC Document Number 403494833), concentrations above ECMC Table 915-1 GSSLs but below ECMC Table 915-1 RSSLs are not shown.

GPS – Global Positioning System
mg/kg – Milligrams per kilogram
PID – Photoionization detector
ppm – parts per million
SAR – Sodium Adsorption Ratio

0 ft. 15 ft. 30 ft.

N

Image Source: Google Earth; Google 2020

DATE:	08/29/2024
DESIGNED BY:	JW
DRAWN BY:	S. Bousquet

TASMAN GEOSCIENCES

Tasman Geosciences, Inc.
6855 W 119th Avenue
Broomfield, CO 80020

Noble Energy, Inc. – 100322 – DJ Basin
Lilli Unit 16-7
SESE, Section 7, Township 8 North, Range 58 West
Weld County, Colorado

Site Assessment Soil Analytical Results Map (04/21/2023 & 01/22/2024)

Figure 2