PA Wellbore For State - Horizontal, Vertical Section

Well Name: STROH 35-2

Original Hole [Land]

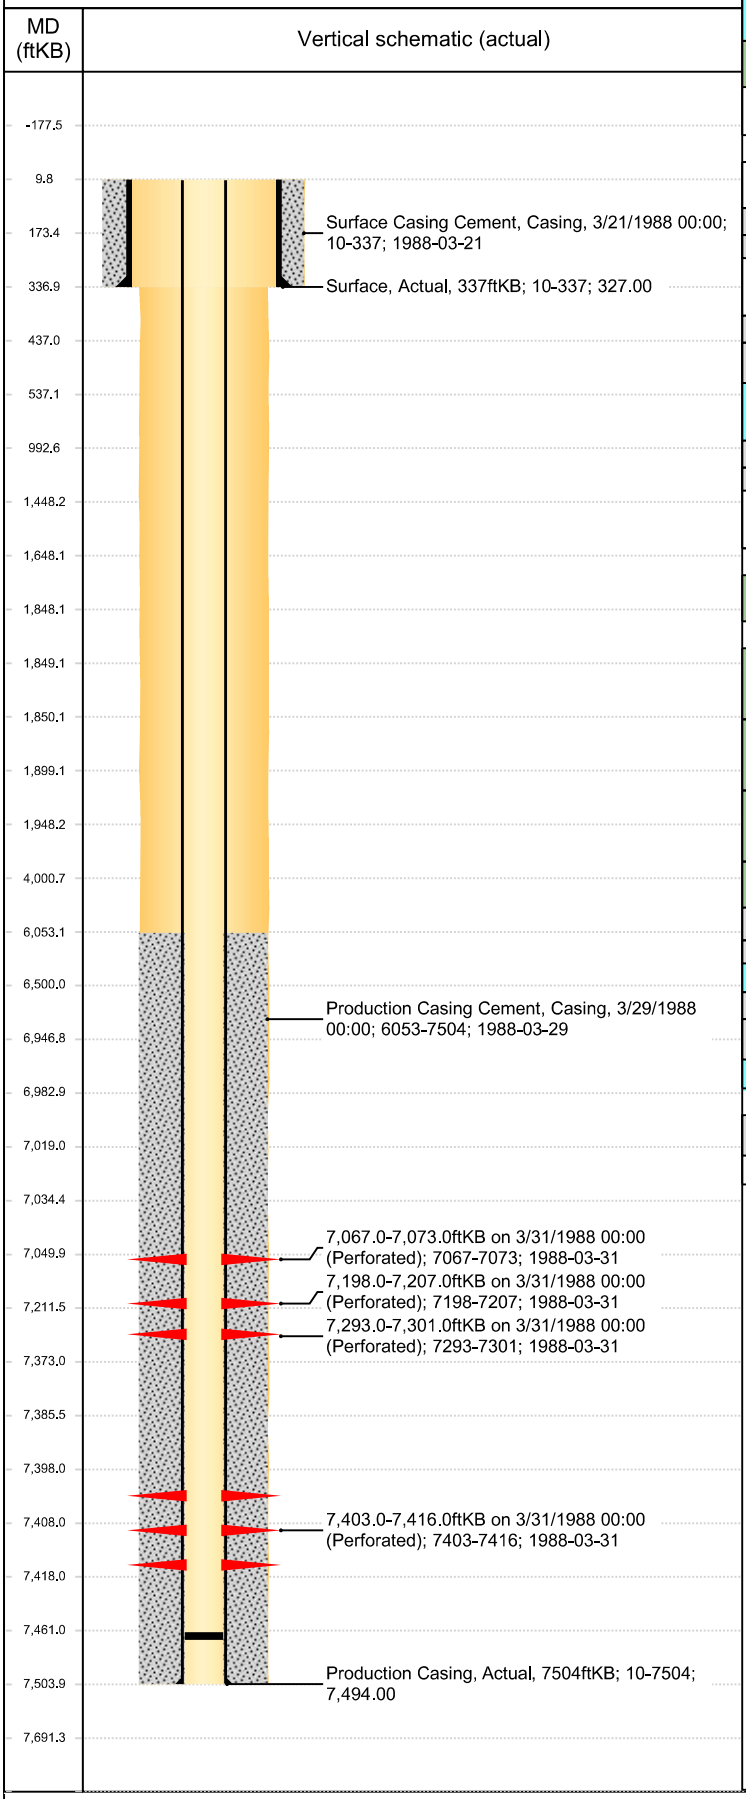

Well Header

Surface UWI	Business Unit	Gov Auth Dist	Prod Tree Loc
0512313886	Rockies	Evans	Land

Orig. KB to Gnd (ft)	Original Spud Date	Abandon Date	Well Sub-Status	High…
	3/21/1988		PR	N

Comment
NO WELLFILE VALIDATED WITH INFO FROM THE STATE DATABASE

Geologic Horizons

Formation Name	Final Top MD (ftKB)

Wellbore Sections

Section Des	Hole Size (in)	Top Depth (ftKB)	Btm Depth (ftKB)
	12 1/4	10.0	337.0
	7 7/8	337.0	7,504.0

Casing Strings

Csg Des	Run Date	OD (in)	Wt/Len (lb/ft)	Grade	Top Depth (MD) (ftKB)	Set Depth (MD) (ftKB)
Surface	3/21/1988	9 5/8	36.00	J-55	10	337
Production Casing	3/29/1988	2 7/8	6.50	N-80	10	7504

Cement

Des	Start Date	Top (ftKB)	Btm (ftKB)
Surface Casing Cement	3/21/1988	10.0	337.0
Production Casing Cement	3/29/1988	6,053.0	7,504.0

Stim/Frac Summary

Min Top Depth (ftKB)	Max Btm Depth (ftKB)

Perforations

Linked Zone	Date	Top Depth (ftKB)	Bottom Depth (ftKB)
NIOBRARA "A", Original Hole	3/31/1988 00:00	7,067.0	7,073.0
NIOBRARA "B", Original Hole	3/31/1988 00:00	7,198.0	7,207.0
NIOBRARA, Original Hole	3/31/1988 00:00	7,293.0	7,301.0
CODELL, Original Hole	3/31/1988 00:00	7,403.0	7,416.0

Other In Hole

Run Date	Des	Make	OD (in)	Top (ftKB)	Btm (ftKB)

Logs

Date	Type	Depth Top (MD) (ftKB)	Btm (ftKB)

Wellbore Plug Back Total Depths

Date	Type	Com	PBTD (ftKB)
3/29/1988	Plug		7,465