PA 42-3 Wellbore Diagram

Last Updated: 2/28/2025

Well	County		API	
PA 42-3	Garfield		05-045-12762	
Location	Spud Date	PBTD	TD	Surf TOC
NENE 3 7S95W	4/8/2007	6,920	6,972	0
Mineral/Surface	Lease #	Top Perf	Bot Perf	Prod TOC
FEE	Na	4,734	6,761	1,670

Wellbore details				
CASING DETAIL	Depth	Size	Weight	Grade
	0	0	0.0	
Cement	NA			
Hole size		Notes:		
	Depth	Size	Weight	Grade
Surface Csg	1,587	9 5/8	32.3	
Cement	325 sks			
Hole size	13 1/2	Notes:		
	Depth	Size	Weight	Grade
Prod Csg	6,946	4 1/2	11.6	I-80
Cement	980 sks			
Hole size	7 7/8	Notes:		
TUBING DETAIL	6,599	2 3/8	4.70	
Current EOT	92%	Notes:		
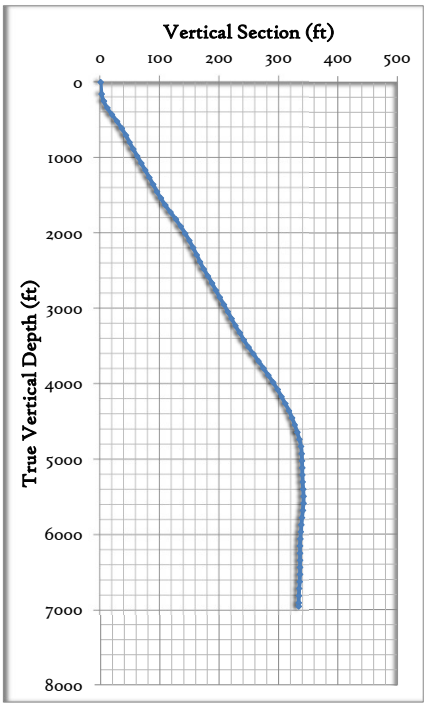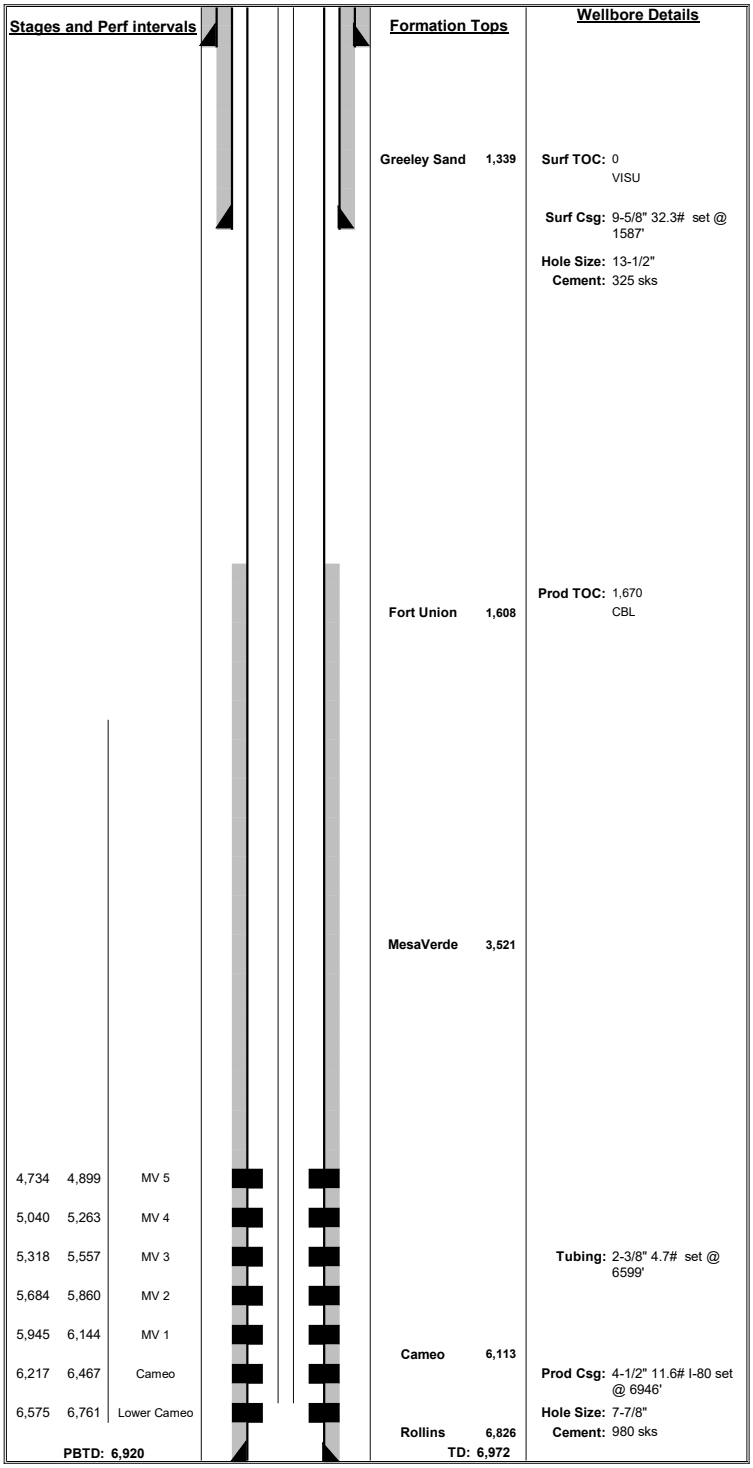
Formation Top	Depth (ft)
Greeley Sand	1,339
Fort Union	1,608
MesaVerde	3,521
Cameo	6,113
Rollins	6,826