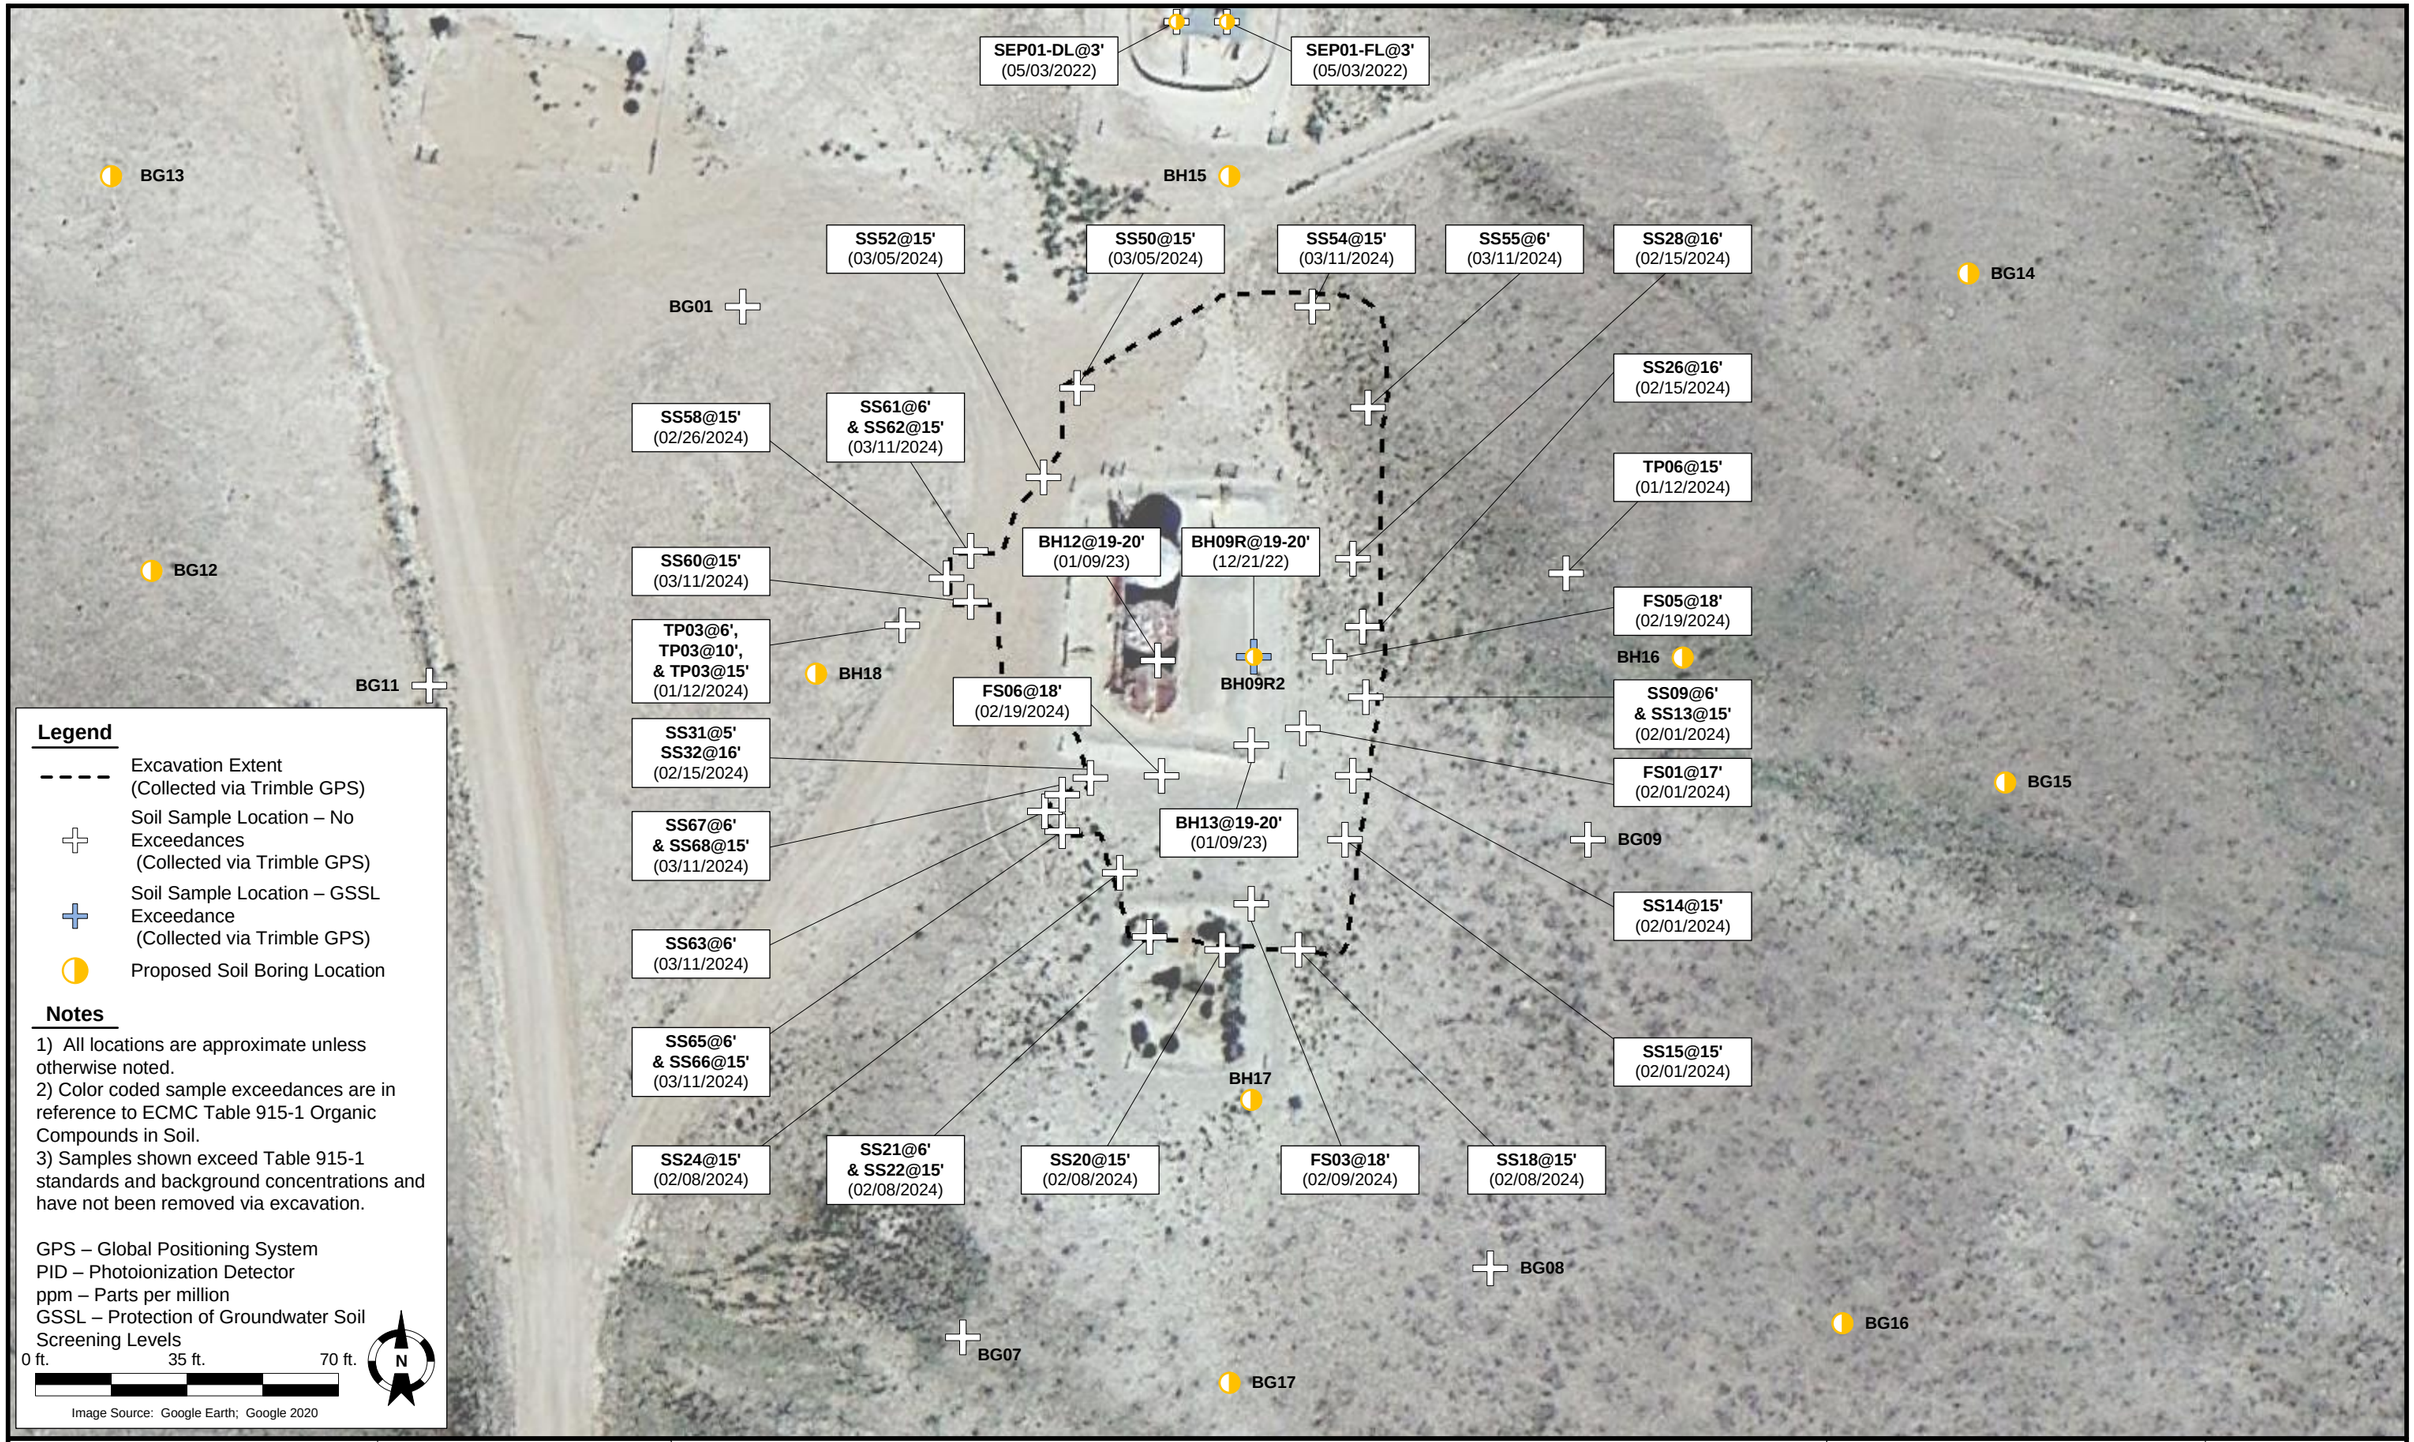

Legend

- Excavation Extent (Collected via Trimble GPS)
- Soil Sample Location – No Exceedances (Collected via Trimble GPS)
- Soil Sample Location – GSSL Exceedance (Collected via Trimble GPS)
- Proposed Soil Boring Location

Notes

1) All locations are approximate unless otherwise noted.
2) Color coded sample exceedances are in reference to ECMC Table 915-1 Organic Compounds in Soil.
3) Samples shown exceed Table 915-1 standards and background concentrations and have not been removed via excavation.

GPS – Global Positioning System
PID – Photoionization Detector
ppm – Parts per million
GSSL – Protection of Groundwater Soil Screening Levels

0 ft. 35 ft. 70 ft.

N

Image Source: Google Earth; Google 2020

DATE:	04/15/2025
DESIGNED BY:	J. Whritenour
DRAWN BY:	J. Rollins

Noble Energy, Inc. – DJ Basin
Lilli Unit O-5 Facility
SWSE, Section 5, Township 8 North, Range 58 West
Weld County, Colorado

PROPOSED SITE INVESTIGATION PLAN