Lease & Well No.	**A.C. McLaughlin 77X**
Company	SCOUT
Field Name	RANGELY
Location	SENE Section 15,T2N,R103W, 6TH P.M.
Short Name	AMC77X
County & State	Rio Blanco, CO
API No.	05-103-09152
Updated by	Austin Mayer
Date of Diagram	4/11/2025
Kelly Bushing	5,514'
Ground Level	5,504'
Spud Date:	6/6/1984
Completion Date:	8/28/1984

Casing Details

Surface Casing							
Size	9 5/8"	Weight	36.0#	Grade	K-55	Depth	0-2467
Year	1984	Sx. Cmt.	560 sx	Circulate		TOC @	0' - Calc

Production Casing							
Size	7"	Weight	23.#	Grade	K-55	Depth	0-5402
Size	7"	Weight	26.#	Grade	K-55	Depth	5402-6179
Size	7"	Weight	26.#	Grade	K-55	Depth	6179-6753
Year	1984	Sx. Cmt.	1842 sx	Circulate		TOC @	0' - Calc

Production Linear 1							
Size		Weight		Grade		Depth	
Year		Sx. Cmt.		Circulate		TOC @	

Upper Perf	6381
Lower Perf	6642
Open Hole	

Current Completion

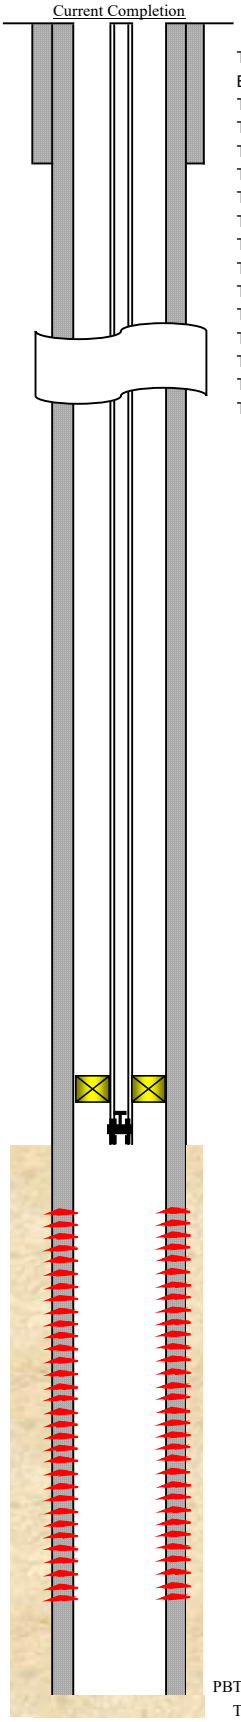

Formation Tops

T/Niobrara	
B/Niobrara	2640
T/Frontier	3393
T/Frontier 1st Sand	3470
T/Mowry	3655
T/Dakota	3750
T/Morrison	3838
T/Curtis	4550
T/Entrada	4651
T/Carmel	4800
T/Navajo	4850
T/Chinile	5480
T/Shinarump	5593
T/Moenkopi	5668
T/L Moenkopi	5900
T/L Weber	6352

PBTD: 6,680'
TD: 6,760'

Cement
Weber
Fill