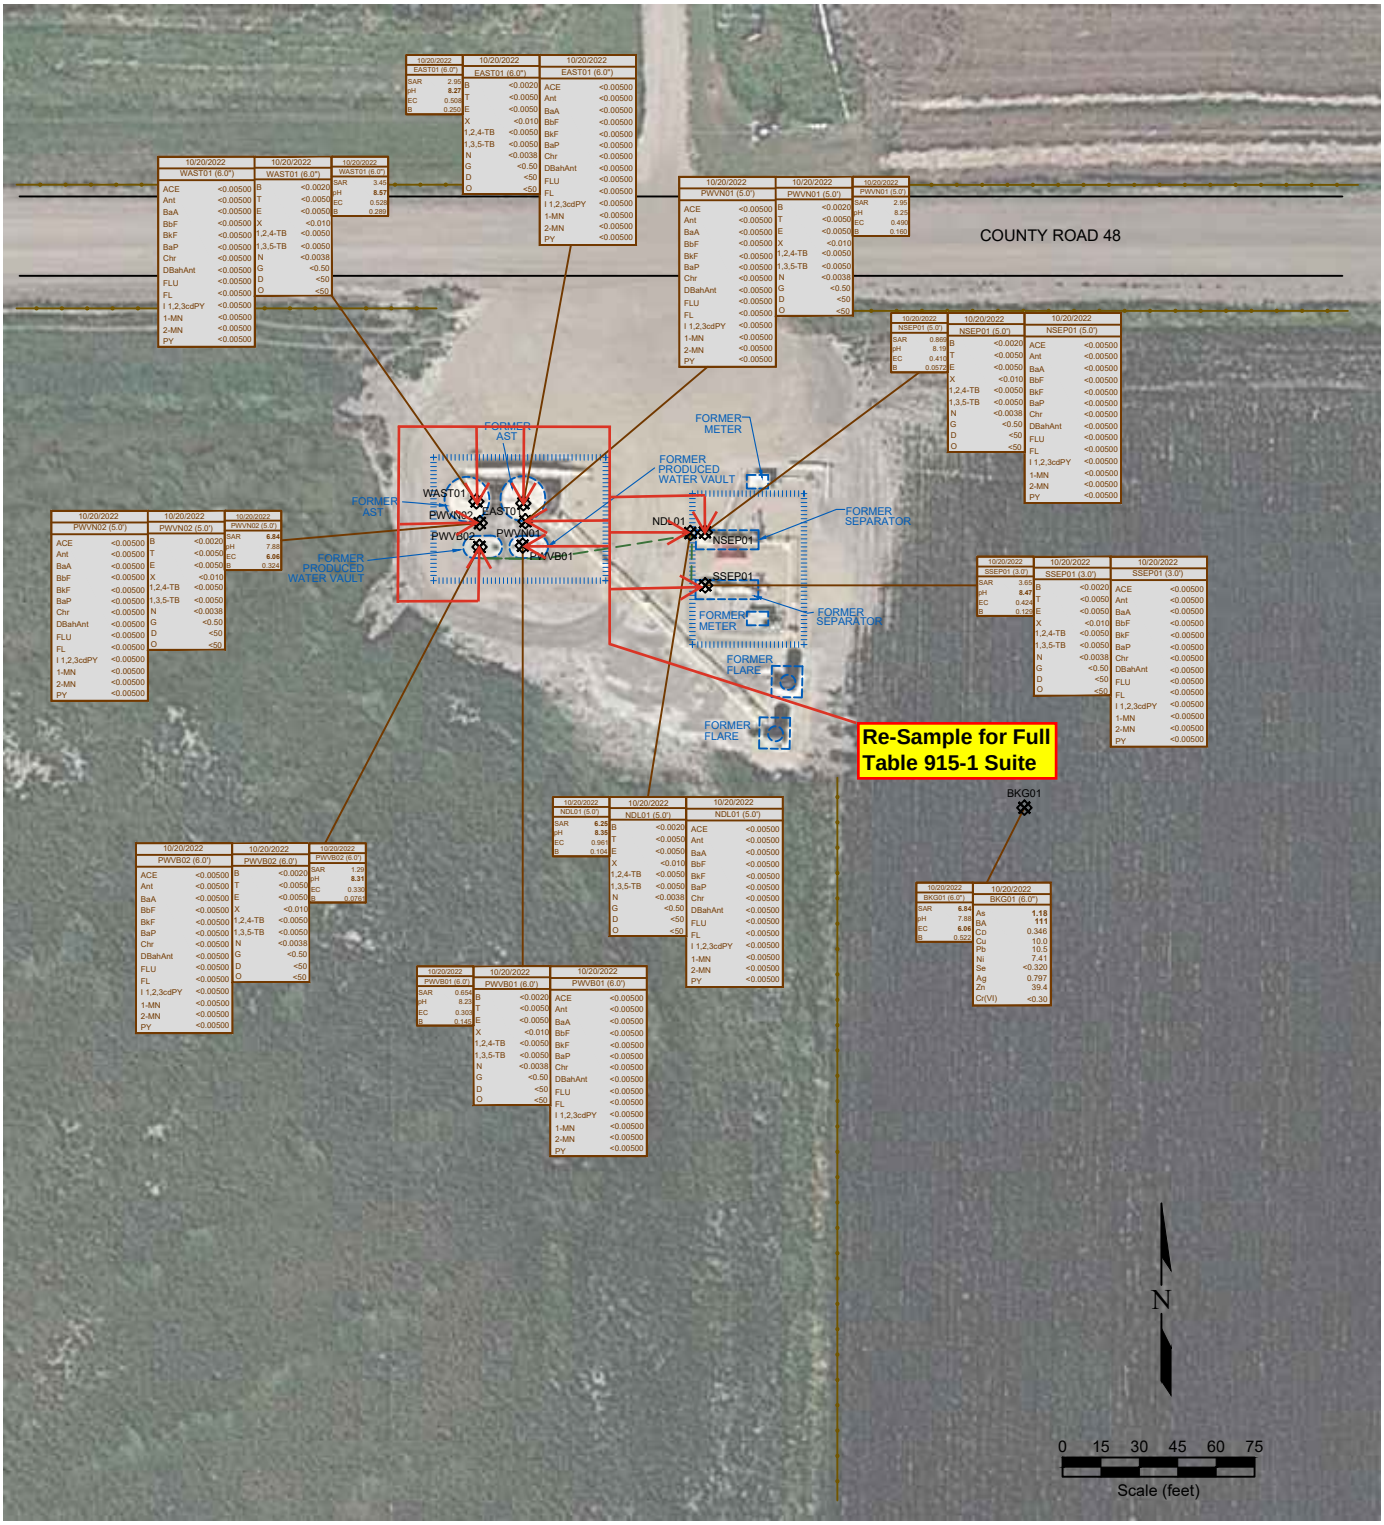

LEGEND

SOIL SAMPLE LOCATION
ABOVE GROUND STORAGE TANK
FORMER — FORMER FACILITY
CONTAINMENT BERM
DUMP LINE
FENCE LINE

10/20/2022	DATE SAMPLED
WAST01 (6.0")	SAMPLE ID and DEPTH (ft)
ACE	ACENAPHTHENE (mg/kg)
Ant	ANTHRACENE (mg/kg)
BaA	BENZO (A) ANTHRACENE (mg/kg)
BbF	BENZO (B) FLUORANTHENE (mg/kg)
BkF	BENZO (K) FLUORANTHENE(mg/kg)
BaP	BENZO (A) PYRENE (mg/kg)
Chr	CHRYSENE (mg/kg)
DBahAnt	DIBENZ (A,H) ANTHRACENE (mg/kg)
FLU	FLUORANTHENE (mg/kg)
FL	FLUORENE (mg/kg)
I 1,2,3cdPY	INDENO (1,2,3-CD) PYRENE(mg/kg)
1-MN	1-METHYLNAPHTHALENE (mg/kg)
2-MN	2-METHYLNAPHTHALENE (mg/kg)
PY	PYRENE (mg/kg)

10/20/2022	DATE SAMPLED
WAST01 (6.0")	SAMPLE ID and DEPTH (ft)
B	BENZENE (mg/kg)
T	TOLUENE (mg/kg)
E	ETHYLBENZENE (mg/kg)
X	TOTAL XYLENES (mg/kg)
1,2,4-TB	1,2,4-TRIMETHYLBENZENE (mg/kg)
1,3,5-TB	1,3,5-TRIMETHYLBENZENE (mg/kg)
N	NAPHTHALENE (mg/kg)
G	TPH-GRO (mg/kg)
D	TPH-DRO (mg/kg)
O	TPH-ORO (mg/kg)

(NA) NOT ANALYZED

10/20/2022	DATE SAMPLED
BKG01 (6.0")	SAMPLE ID & DEPTH (ft)
As	ARSENIC (mg/kg)
BA	BARIUM (mg/kg)
Cd	CADMIUM (mg/kg)
Cu	COPPER (mg/kg)
Pb	LEAD (mg/kg)
Ni	NICKEL (mg/kg)
Se	SELENIUM (mg/kg)
Ag	SILVER (mg/kg)
Zn	ZINC (mg/kg)
Cr(VI)	HEXAVALENT CHROMIUM (mg/kg)

10/20/2022	DATE SAMPLED
BKG01 (6.0")	SAMPLE ID & DEPTH (ft)
SAR	SAR (units)
pH	pH (pH units)
EC	EC (mmhos/cm)
B	BORON (mg/L)

Figure 2

PROPOSED SITE INVESTIGATION PLAN

Noble Energy, Inc. ~ Millage C-64N64W 12SENW

SENW Sec. 12, T4N, R64W, 6th PM

Weld County, Colorado

40.333857°, -104.498861°

Project No. **C022-149**	Drawn By	Facility # **309832**	FREMONT ENVIRONMENTAL
Date **11/15/22**	Reviewed By **20432**	Filename **22149Q**	