T9S, R94W, 6TH P.M.

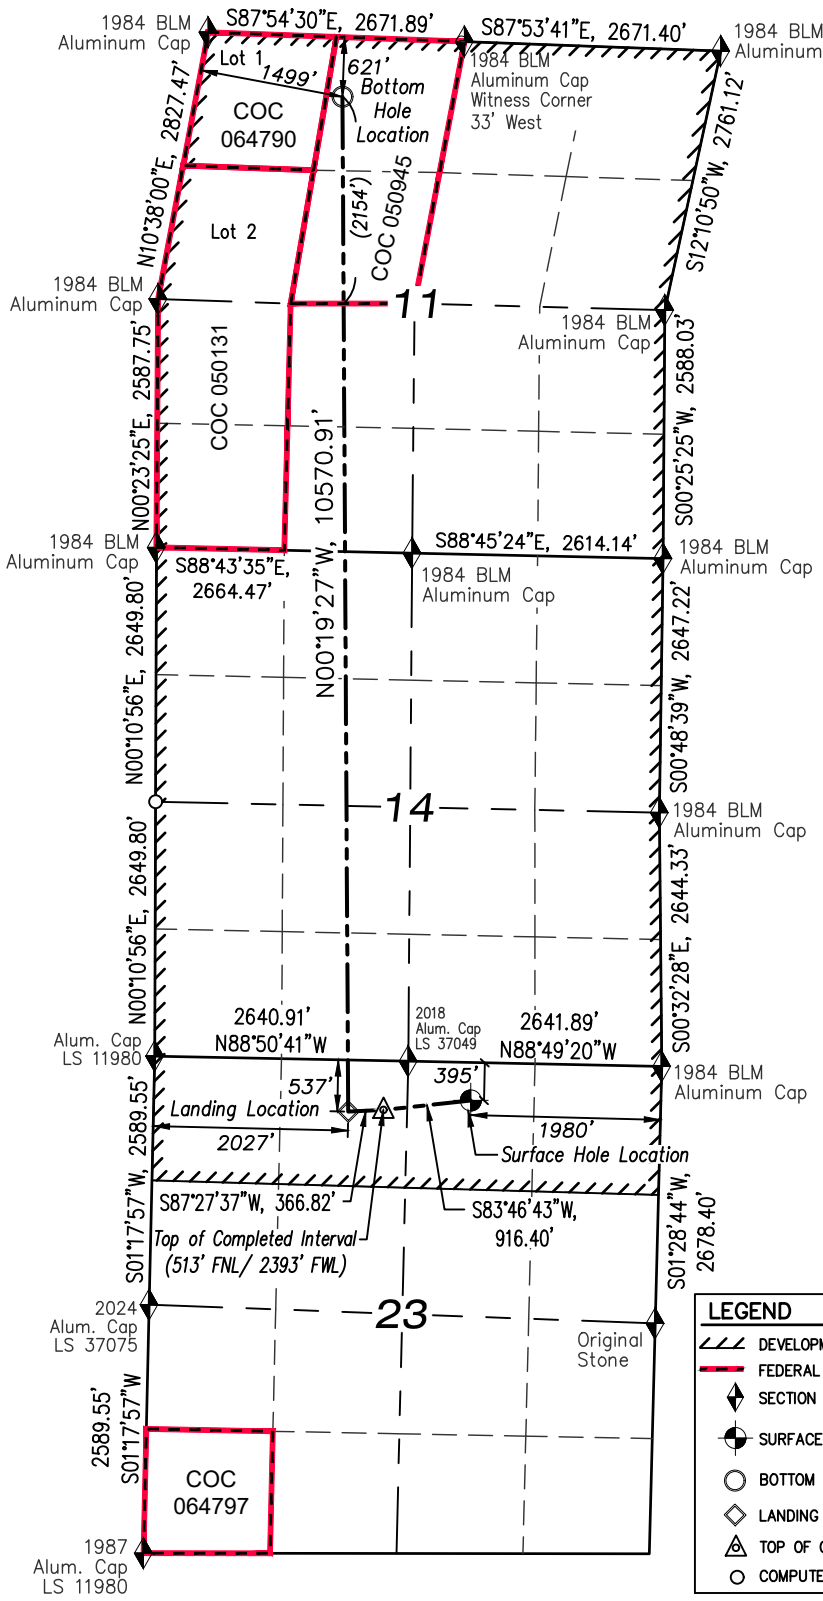

CCR FED 0994-11-A3-HN1 WELL
UNGRADED GROUND
ELEVATION = 7143.3'

SURFACE LOCATION
NAD 83
LAT: 39.268132 ° N
LONG: 107.847692 ° W
395' FNL & 1980' FEL
SECTION 23, T9S, R94W, 6TH P.M.

TOP OF COMPLETED INTERVAL
NAD 83
LAT: 39.267795 ° N
LONG: 107.850900 ° W
513' FNL & 2393' FWL
SECTION 23, T9S, R94W, 6TH P.M.

LANDING LOCATION
NAD 83
LAT: 39.267724 ° N
LONG: 107.852192 ° W
537' FNL & 2027' FWL
SECTION 23, T9S, R94W, 6TH P.M.

BOTTOM HOLE LOCATION
NAD 83
LAT: 39.296733 ° N
LONG: 107.853370 ° W
621' FNL & 1499' FWL
SECTION 11, T9S, R94W, 6TH P.M.

NOTES:
1. All bearings, distances and dimensions shown hereon are based on the Colorado Coordinate System of 1983 Central Zone, US Survey Feet.
2. Basis of Elevation: NAVD 88 (GEOID 18)
3. Well footages are measured at right angles to section lines.
4. PDOP Reading: 0.9 Operator: J. Taggart (Rule No. 215)

LEGEND
- DEVELOPMENT UNIT BOUNDARY
- FEDERAL LEASE AREA
- SECTION CORNER LOCATED
- SURFACE HOLE LOCATION
- BOTTOM HOLE LOCATION
- LANDING LOCATION
- TOP OF COMPLETED INTERVAL
- COMPUTED

CERTIFICATE OF SURVEYOR

This is to certify that this plat was prepared from field notes taken during an actual survey made by me or under my supervision and that the location has been staked on the ground as shown on the plat and that the same are true and correct to the best of my knowledge and belief.

COLORADO REGISTERED PROFESSIONAL LAND SURVEYOR
TED T. TAGGART
9/04/24
37075
Ted T. Taggart

Ted T. Taggart, Registered Land Surveyor
Registration No., 37075 State of Colorado

2000' 0' 2000'
SCALE: 1 INCH = 2000 FEET

NORTH

WASATCH SURVEYING
WASATCH SURVEYING ASSOCIATES
P.O. BOX 564, FRUITA, CO 81521
(970) 639-9270
Email: mail@wasatchsurveying.com

LARAMIE ENERGY, LLC

WELL PAD: CCR 0994-23-02
CCR FED 0994-11-A3-HN1 WELL
NW1/4 NE1/4 SECTION 23, T9S, R94W, 6TH P.M.
MESA COUNTY, COLORADO

WELL LOCATION PLAT

SURVEYED BY: JT/BT	DATE: 6/06/24		REV 2
DRAWN BY: CT	DATE: 9/04/24	PROJECT NO: 24-02-01	