T2S, R62W

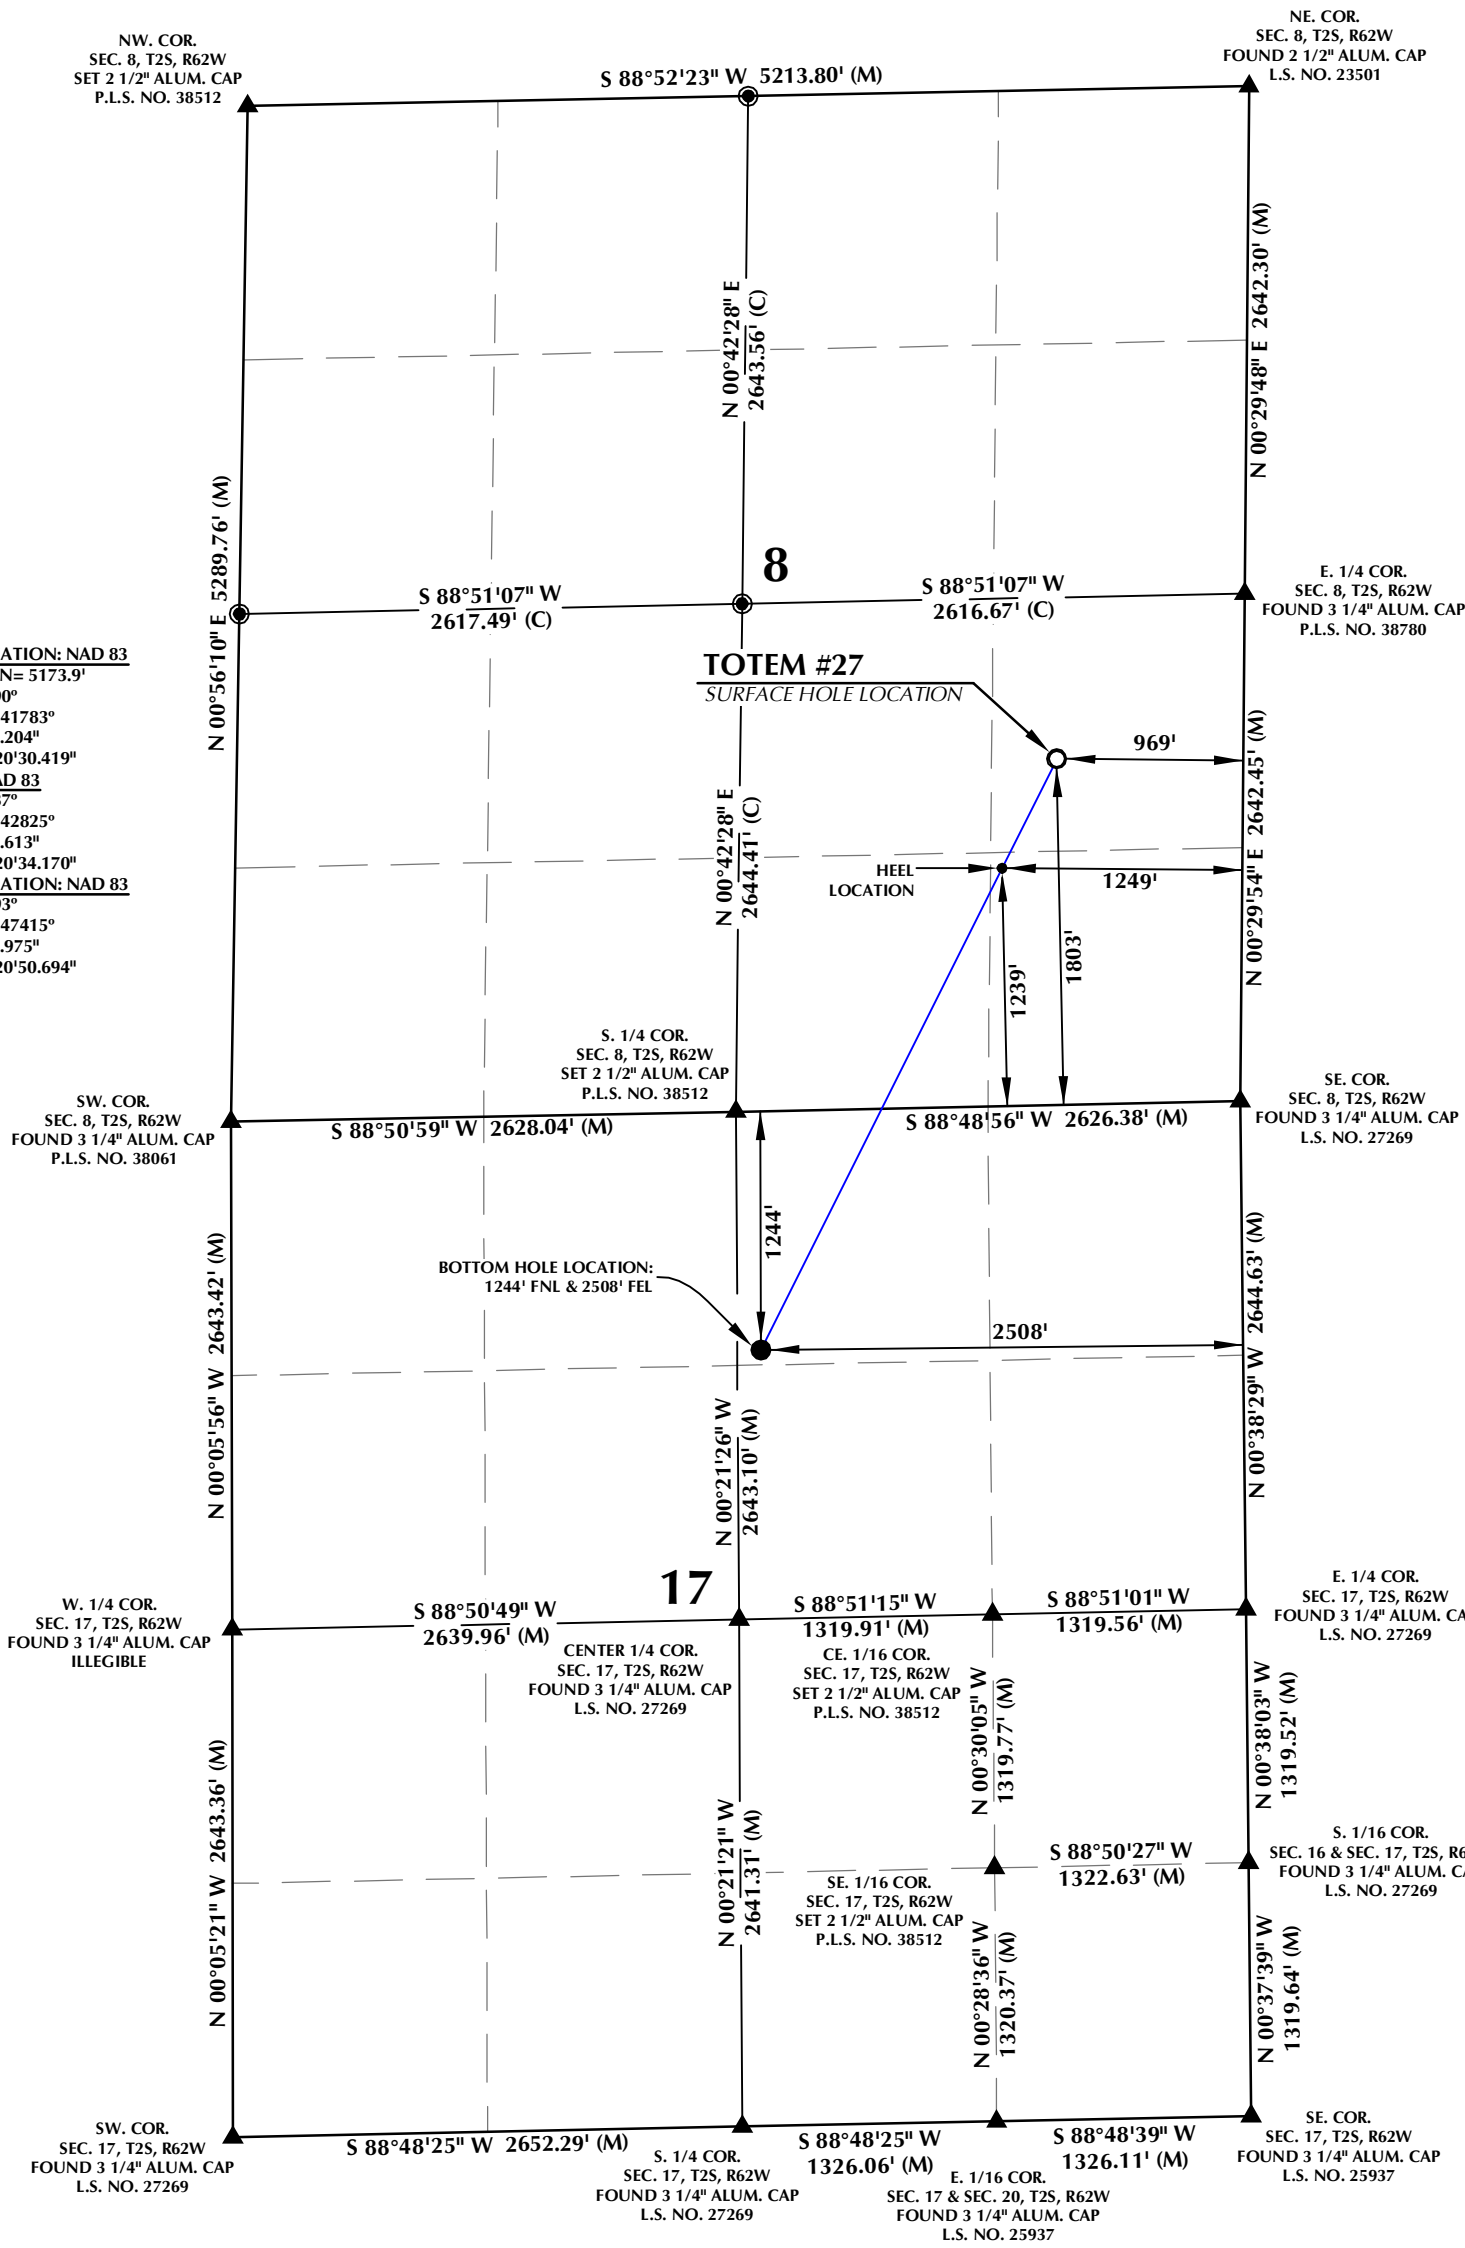

SURFACE HOLE LOCATION: NAD 83
GROUND ELEVATION= 5173.9'
LATITUDE= 39.888390°
LONGITUDE= -104.341783°
LATITUDE= 39°53'18.204"
LONGITUDE= -104°20'30.419"
HEEL LOCATION: NAD 83
LATITUDE= 39.886837°
LONGITUDE= -104.342825°
LATITUDE= 39°53'12.613"
LONGITUDE= -104°20'34.170"
BOTTOM HOLE LOCATION: NAD 83
LATITUDE= 39.879993°
LONGITUDE= -104.347415°
LATITUDE= 39°52'47.975"
LONGITUDE= -104°20'50.694"

CERTIFICATE OF SURVEYOR:

THIS IS TO CERTIFY THAT THE ABOVE PLAT WAS PREPARED FROM FIELD NOTES OF ACTUAL SURVEYS MADE BY ME OR UNDER MY SUPERVISION AND THAT THE SAME ARE TRUE AND CORRECT TO THE BEST OF MY KNOWLEDGE AND BELIEF. THIS CERTIFICATE DOES NOT REPRESENT A LAND SURVEY PLAT OR IMPROVEMENT SURVEY PLAT AS DEFINED BY C.R.S. 38-51-102 AND CANNOT BE RELIED UPON TO DETERMINE OWNERSHIP.

RANDALL K. FRENCH
PROFESSIONAL LAND SURVEYOR
COLORADO REGISTRATION NUMBER 38512

6/5/25

COLORADO LICENSED
RANDALL K. FRENCH 38512
PROFESSIONAL LAND SURVEYOR

NOTICE:
ACCORDING TO COLORADO STATE LAW YOU MUST COMMENCE ANY LEGAL ACTION BASED UPON ANY DEFECT IN THIS SURVEY WITHIN THREE YEARS AFTER YOU FIRST DISCOVER SUCH DEFECT. IN NO EVENT MAY ANY ACTION BASED UPON ANY DEFECT IN THIS SURVEY BE COMMENCED MORE THAN TEN YEARS FROM THE DATE ON THE CERTIFICATION SHOWN HEREON.

GRID

0 1000' 2000'

HORIZONTAL
SCALE: 1" = 1000'

NOTES:

1. ▲ INDICATES SECTION CORNER.
2. ◉ INDICATES CALCULATED CORNER.
3. ELEVATION BASED ON NAVD88 (GEOID18).
4. BASIS OF BEARINGS DERIVED FROM COLORADO COORDINATE SYSTEM OF 1983, NORTH ZONE.
5. ALL MEASURED DISTANCES ARE GRID. COMBINED SCALE FACTOR: .99973189 CALCULATED FROM THE N. 1/4 CORNER OF SECTION 17, T2S, R62W.
6. OPERATOR: JASON CURNUTT / PDOP = 1.7 / STAKING DATE: 3/5/25
7. WELL FOOTAGES ARE MEASURED AT RIGHT ANGLES TO THE SECTION LINES.

WELL PAD - TOTEM #27

TOTEM #27
WELL LOCATION CERTIFICATE
1803' FSL & 969' FEL (NESE) (SURFACE HOLE LOCATION)
1239' FSL & 1249' FEL (SESE) (HEEL LOCATION)
LOCATED IN SECTION 8
1244' FNL & 2508' FEL (NWNE) (BOTTOM HOLE LOCATION)
LOCATED IN SECTION 17
T2S, R62W, 6TH P.M.
ADAMS COUNTY, COLORADO

Prepared For:
Colorado Interstate Gas Company, L.L.C.
a Kinder Morgan company

609 CONSULTING, LLC
SHERIDAN OFFICE
1095 Saberton Avenue
Sheridan, Wyoming 82801
Phone 307-674-0609
LOVELAND OFFICE
6706 North Franklin Avenue
Loveland, Colorado 80538
Phone 970-776-4331

DRAFTED BY:	SJM	CHECKED BY:	RKF
DATE DRAFTED:	3/14/25	DATE SURVEYED:	3/5/25
REVISED:	6/5/25	FILE NAME:	23-185

K:\KLEINFELDER\2023\23-185_TOTEM_GAS_STORAGE_T2S_R62W_SEC_8_&_17\PLATS\TOTEM 27\TOTEM.dwg, 6/5/2025 8:56:20 AM, hlegenski