Schematic - Actual

Well Name: N PARACHUTE MF20A D09A 696

API/UWI	Related POD	State	County	Surface Legal Location
05045137930000	D09A 696	CO	Garfield	NWNW S9 T6S R96W
Original Spud Date	**Total Depth (ftKB)**	**PBTD (All)**	**Original KB Elevation (ft)**	**Ground Elevation (ft)**
5/28/2007 16:00	8,370.0	Original Hole - 8,309.0	5,671.00	5,649.00

Original Hole [Directional]
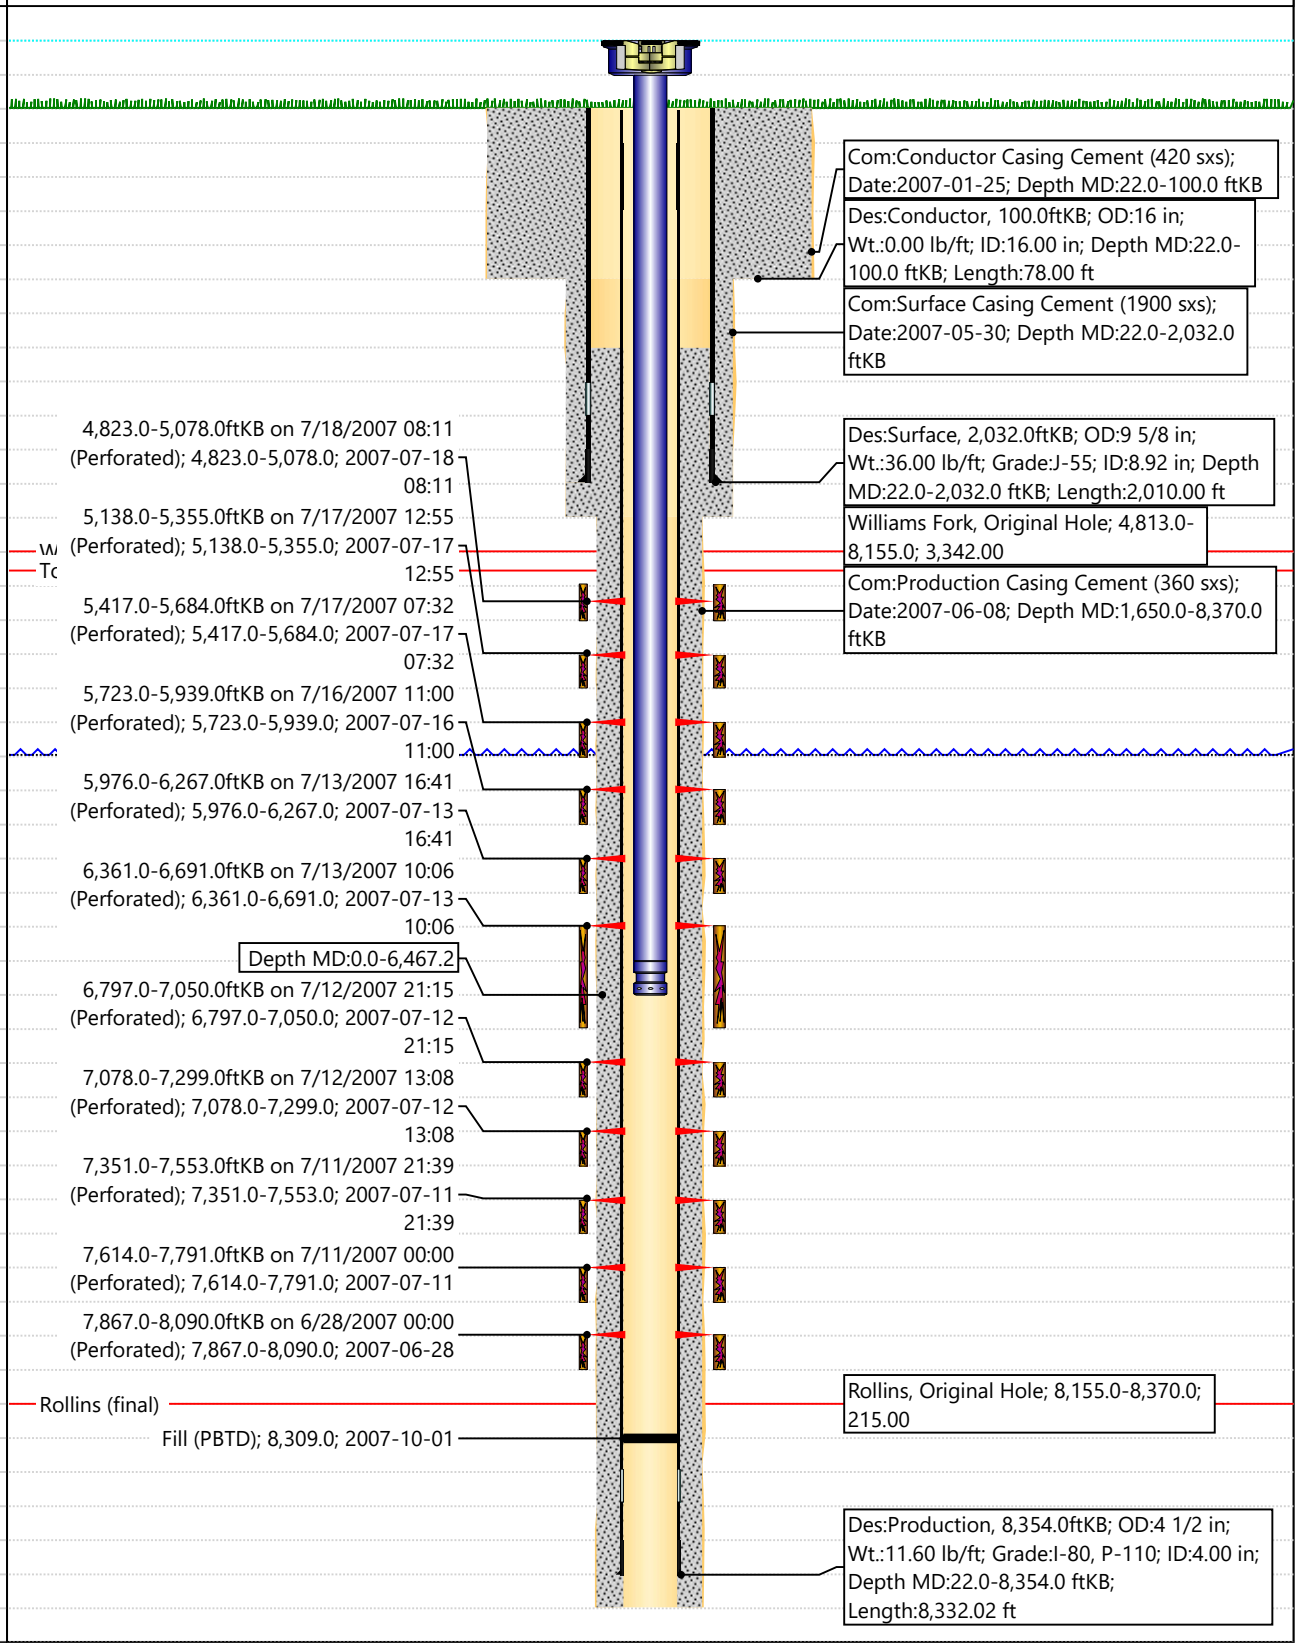
MD (ftKB)	TVD (ftKB)	Vertical schematic (actual)
0.0		
22.0		
47.6		
50.2		
136.8		
1,983.9		
2,029.5		
2,044.9		
4,823.2		
5,138.1		
5,417.0		
5,723.1		
5,976.0		
6,360.9		
6,467.2		
6,796.9		
7,078.1		
7,351.1		
7,613.8		
7,867.1		
8,154.9		
8,309.4		
8,353.0		
8,370.1