Schematic - Actual

Well Name: N PARACHUTE MF06B-9 D09A 696

API/UWI	Related POD	State	County	Surface Legal Location
05045177570000	D09A 696	CO	Garfield	NWNW S9 T6S R96W
Original Spud Date	**Total Depth (ftKB)**	**PBTD (All)**	**Original KB Elevation (ft)**	**Ground Elevation (ft)**
12/10/2008 02:30	8,058.0	Original Hole - 8,009.0	5,674.00	5,652.00

Original Hole [Directional]
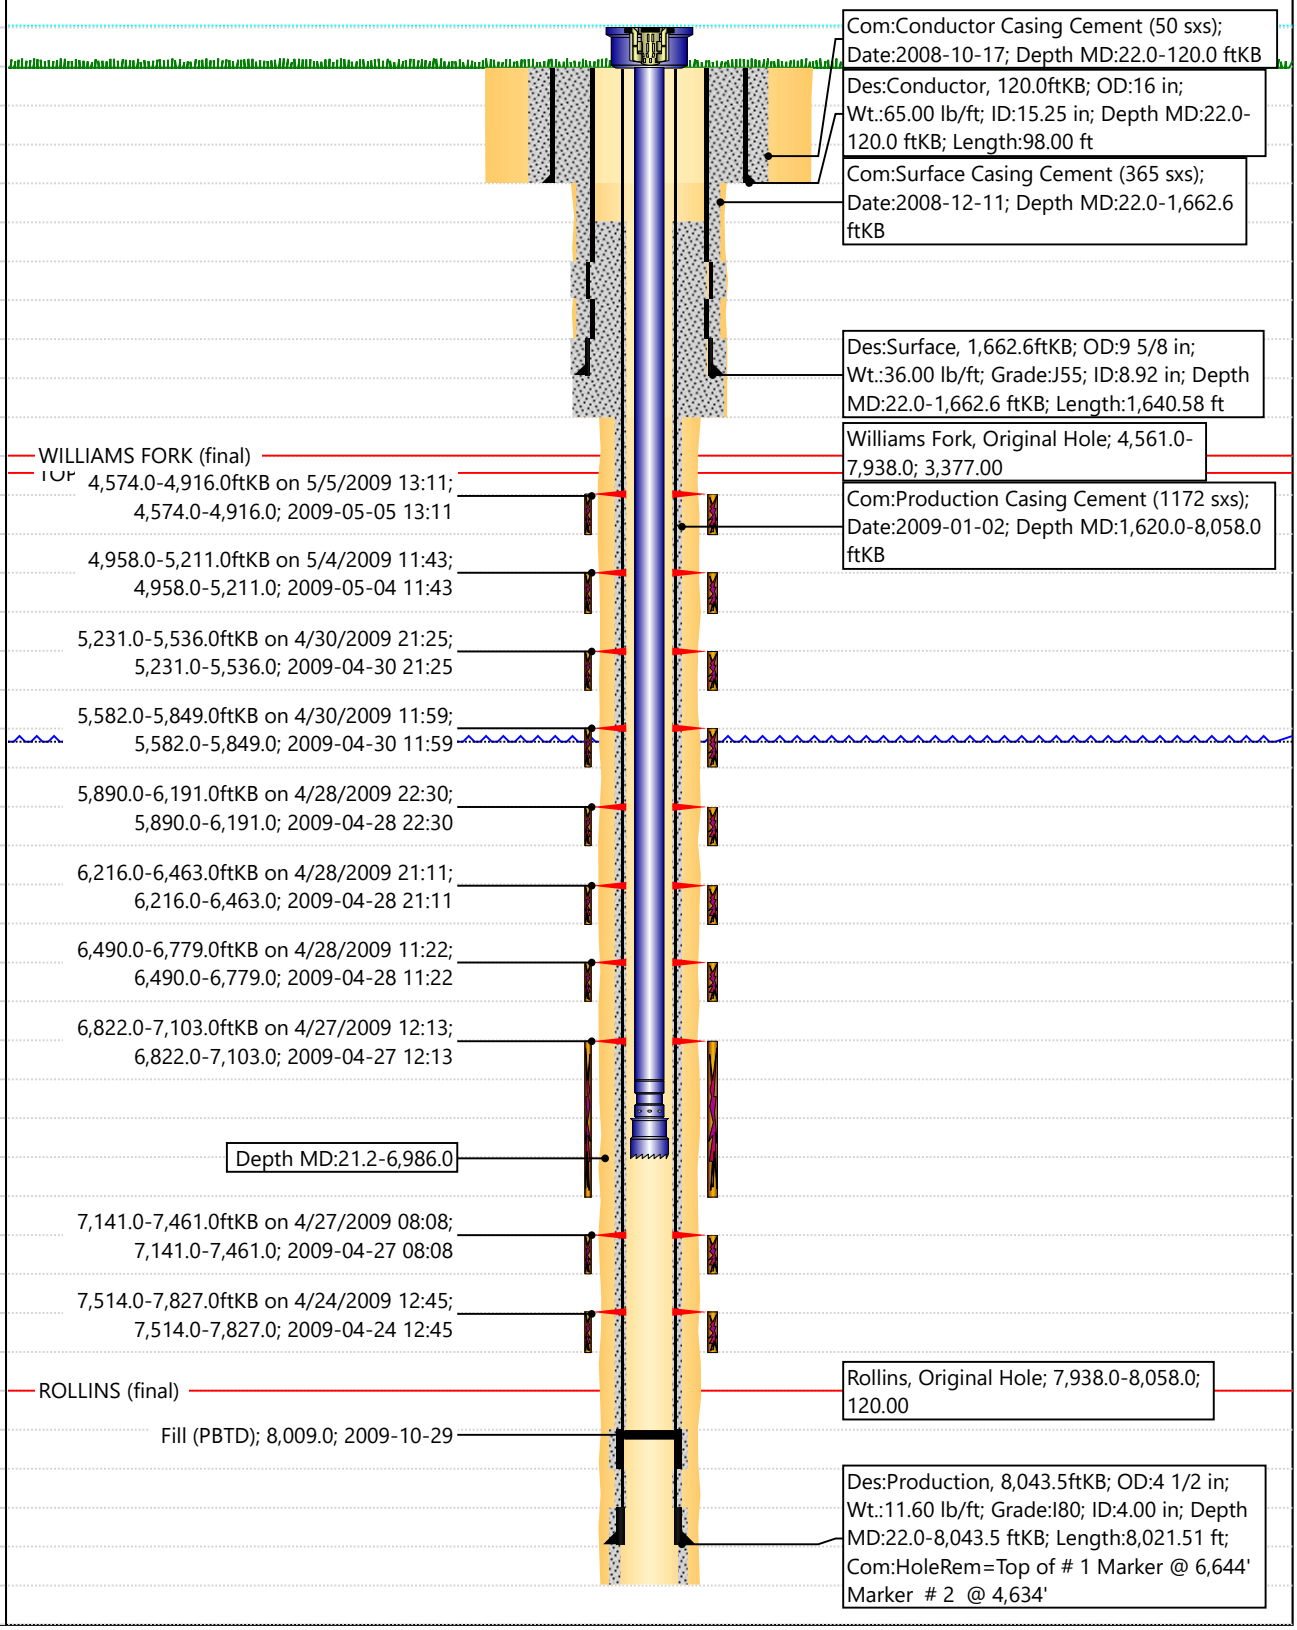
MD (ftKB)	TVD (ftKB)	Vertical schematic (actual)
21.3		
22.0		
46.9		
52.2		
120.1		
1,620.1		
1,620.4		
1,622.0		
1,661.1		
1,662.7		
1,680.1		
4,561.0		WILLIAMS FORK (final)
4,574.1		4,574.0-4,916.0ftKB on 5/5/2009 13:11; 4,574.0-4,916.0; 2009-05-05 13:11
4,916.0		
4,958.0		4,958.0-5,211.0ftKB on 5/4/2009 11:43; 4,958.0-5,211.0; 2009-05-04 11:43
5,211.0		
5,231.0		5,231.0-5,536.0ftKB on 4/30/2009 21:25; 5,231.0-5,536.0; 2009-04-30 21:25
5,536.1		
5,582.0		5,582.0-5,849.0ftKB on 4/30/2009 11:59; 5,582.0-5,849.0; 2009-04-30 11:59
5,849.1		
5,890.1		5,890.0-6,191.0ftKB on 4/28/2009 22:30; 5,890.0-6,191.0; 2009-04-28 22:30
6,190.9		
6,215.9		6,216.0-6,463.0ftKB on 4/28/2009 21:11; 6,216.0-6,463.0; 2009-04-28 21:11
6,462.9		
6,490.2		6,490.0-6,779.0ftKB on 4/28/2009 11:22; 6,490.0-6,779.0; 2009-04-28 11:22
6,778.9		
6,821.9		6,822.0-7,103.0ftKB on 4/27/2009 12:13; 6,822.0-7,103.0; 2009-04-27 12:13
6,984.6		
6,985.6		
6,985.9		Depth MD:21.2-6,986.0
7,103.0		
7,141.1		7,141.0-7,461.0ftKB on 4/27/2009 08:08; 7,141.0-7,461.0; 2009-04-27 08:08
7,461.0		
7,514.1		7,514.0-7,827.0ftKB on 4/24/2009 12:45; 7,514.0-7,827.0; 2009-04-24 12:45
7,827.1		
7,938.0		ROLLINS (final)
8,008.9		Fill (PBTD); 8,009.0; 2009-10-29
8,010.2		
8,042.0		
8,043.6		
8,058.1