Schematic - Actual

Well Name: N PARACHUTE MF05D-9 D09A 696

API/UWI	Related POD	State	County	Surface Legal Location
05045177590000	D09A 696	CO	Garfield	NWNW S9 T6S R96W
Original Spud Date	**Total Depth (ftKB)**	**PBTD (All)**	**Original KB Elevation (ft)**	**Ground Elevation (ft)**
12/13/2008 05:30	7,915.0		5,674.00	5,652.00

Original Hole - Initial Migration [Directional]
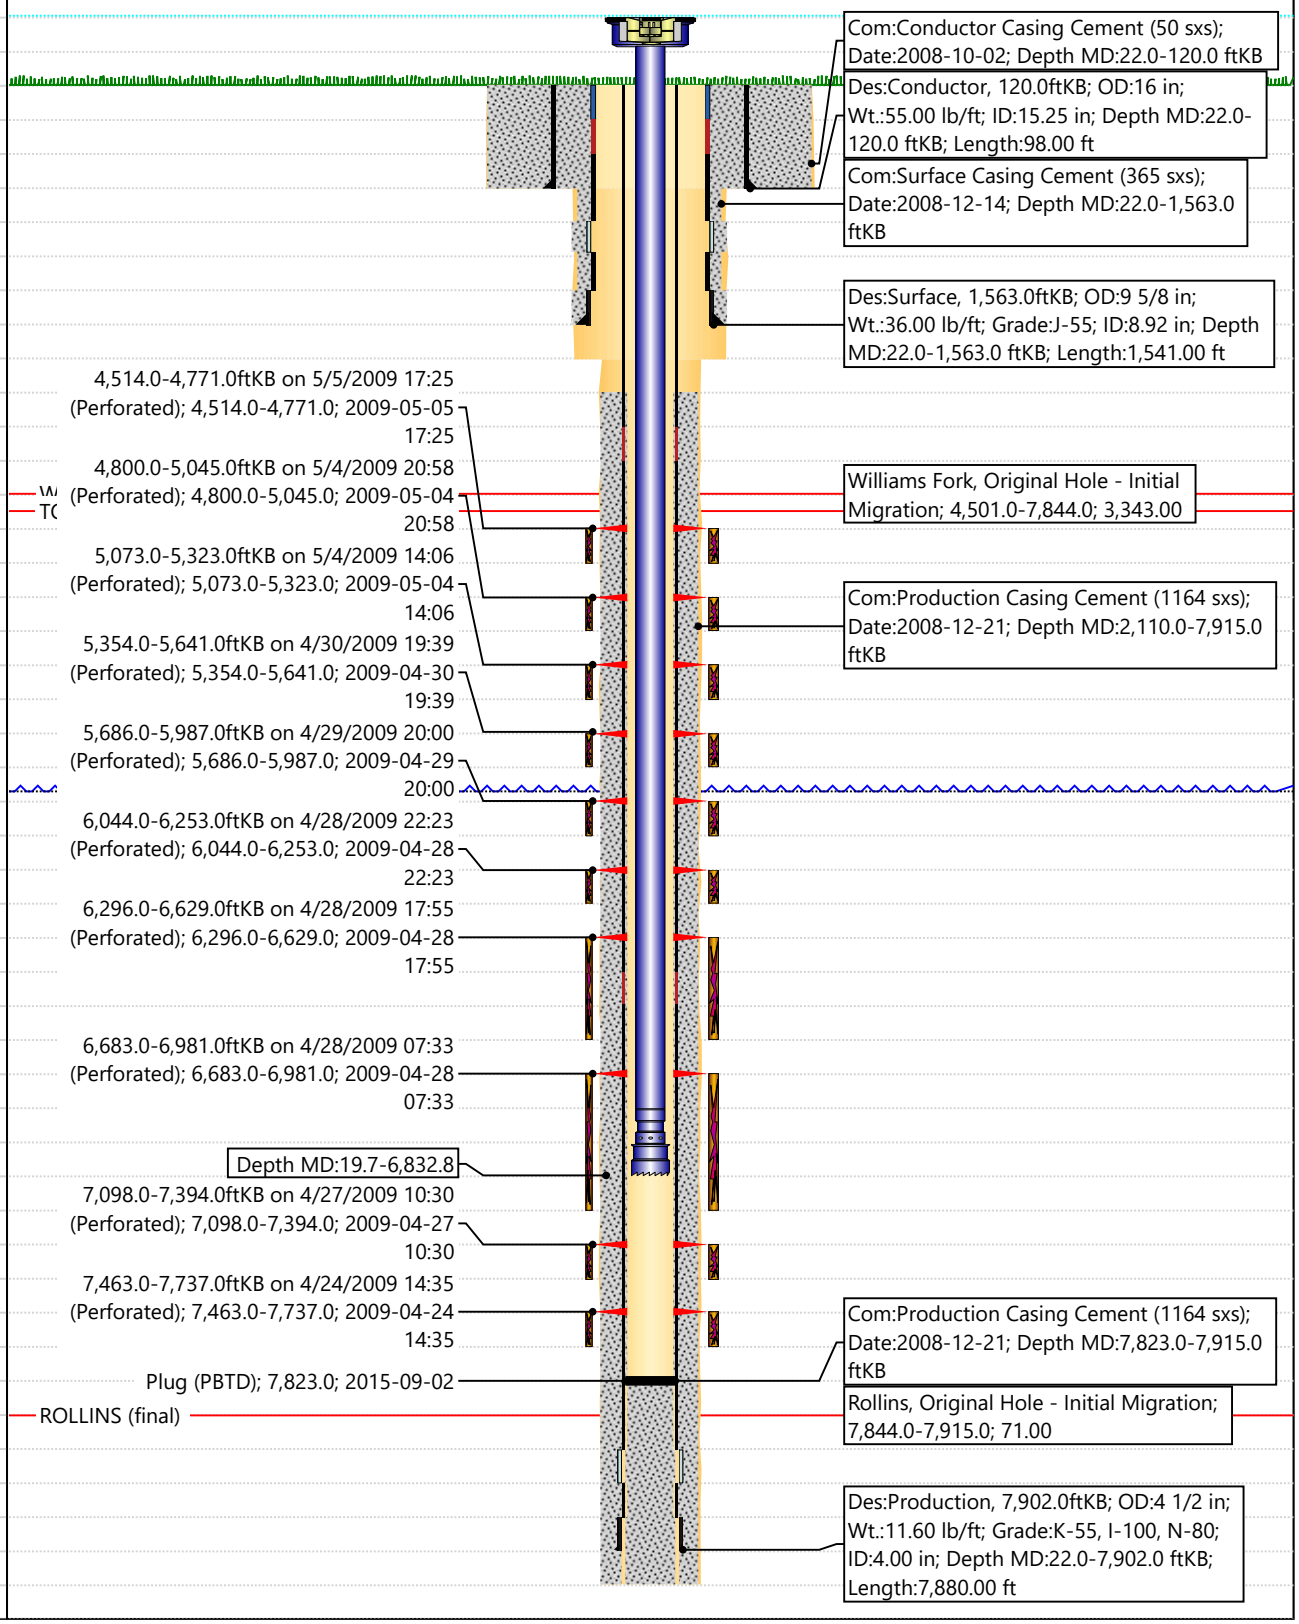
MD (ftKB)	TVD (ftKB)	Vertical schematic (actual)
19.7		
22.0		
52.2		
1,517.4		
1,561.7		
1,580.1		
4,007.5		
4,501.0		
4,771.0		
5,044.9		
5,323.2		
5,641.1		
5,986.9		
6,253.0		
6,386.2		
6,628.9		
6,831.4		
6,832.7		
7,098.1		
7,462.9		
7,823.2		
7,870.7		
7,900.6		
7,915.0