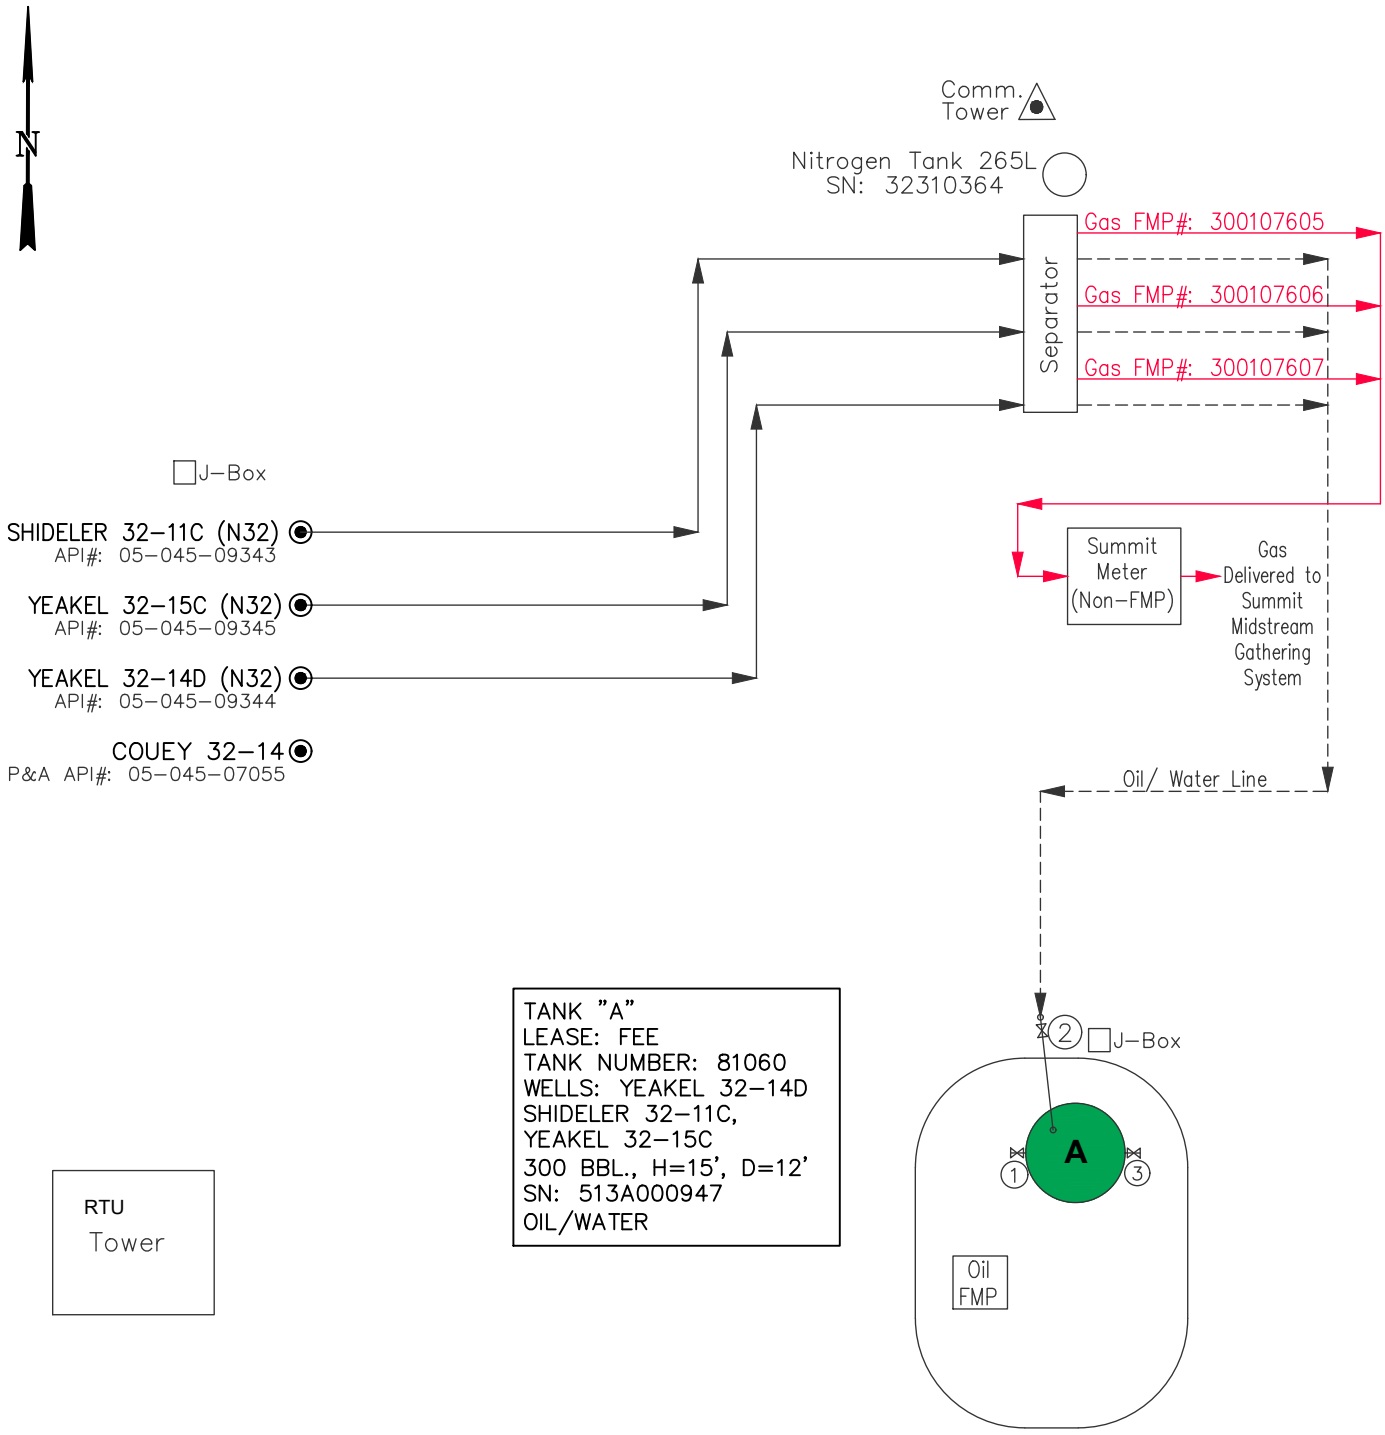

NOTE:
THIS SKETCH WAS PREPARED FROM INFORMATION PROVIDED BY QB ENERGY.

QB Energy

REVISIONS		
	N32 Well Pad	
	SE1/4 SW1/4, Section 32, T6S, R92W, 6th P.M.	
	GARFIELD COUNTY, COLORADO	
	LAT: 39.477890 LONG: -107.694140	
	DATE: 7/30/25	PROJECT NO.: 25-13-20
	SCALE: NO SCALE	DATE of SURVEY: N/A

WASATCH SURVEYING
906 Main Street
Evanston, Wyoming 82930
Phone No. (307) 789-4545