CIVITAS

PROPOSED PA WBD

Well Name: STATE-EAGLE 17-01

Reference Wells	
Type: Water Well	Comment: 280'
Type: Fox Hills	Comment: 1928'
Type: UPA	Comment:

Well Name	API #	Operator	State	County/Parish
STATE-EAGLE 17-01	0500506988		CO	Arapahoe

Quarter 1	Quarter 2	Section	Township	Township N/S Dir	Range	Range E/W Dir
NE	NE	17	5	S	64	W

Original Hole

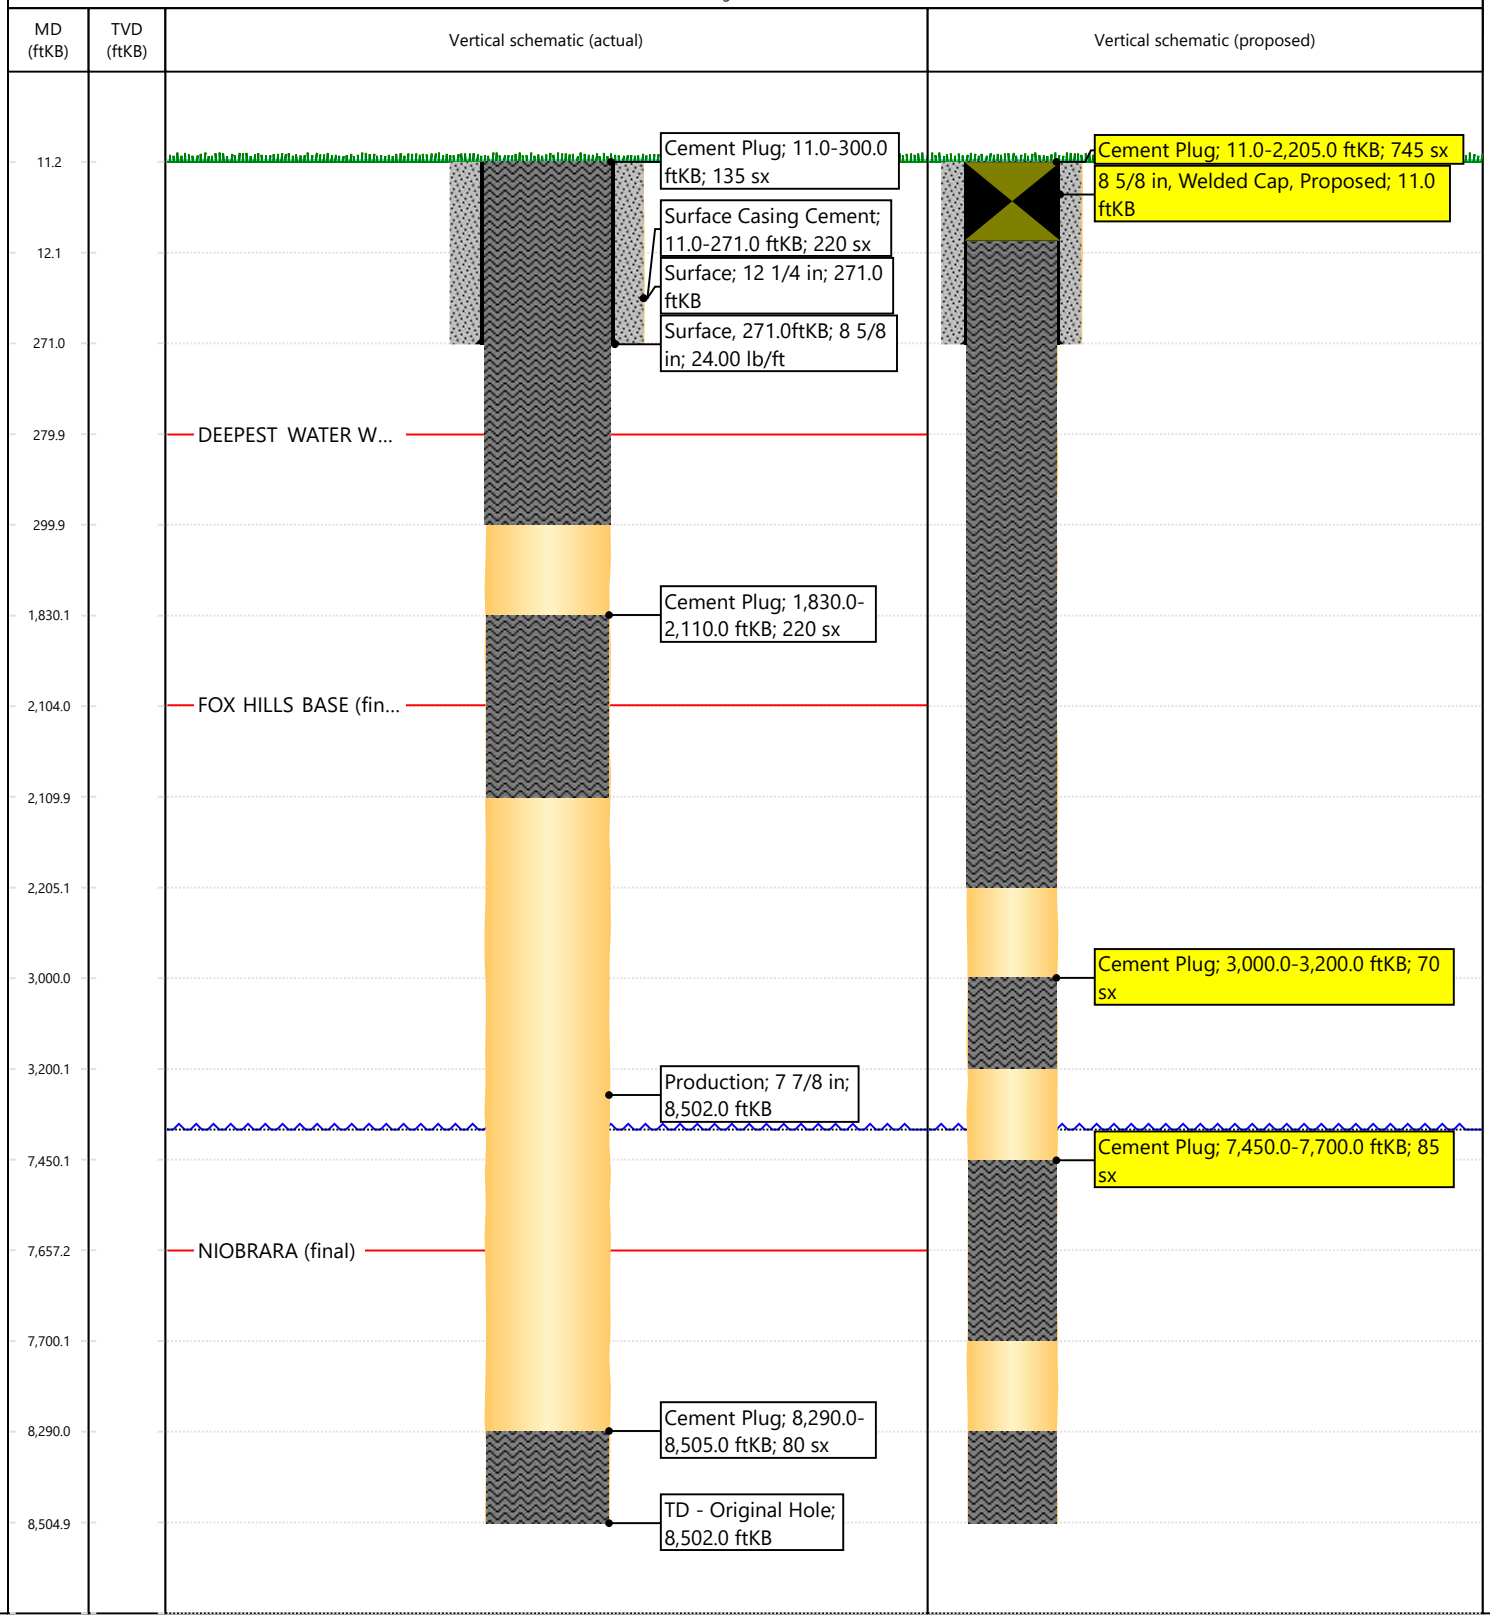

Report Printed: 9/3/2025