CIVITAS

PROPOSED PA WBD

Well Name: STATE OF COLORADO X-01

Reference Wells	
Type: Water Well	Comment: 1672'
Type: Fox Hills	Comment: 1926'

Well Name	API #	Operator	State	County/Parish
STATE OF COLORADO X-01	0500506610		CO	Arapahoe

Quarter 1	Quarter 2	Section	Township	Township N/S Dir	Range	Range E/W Dir
NE	SE	163	5	S	65	W

Original Hole

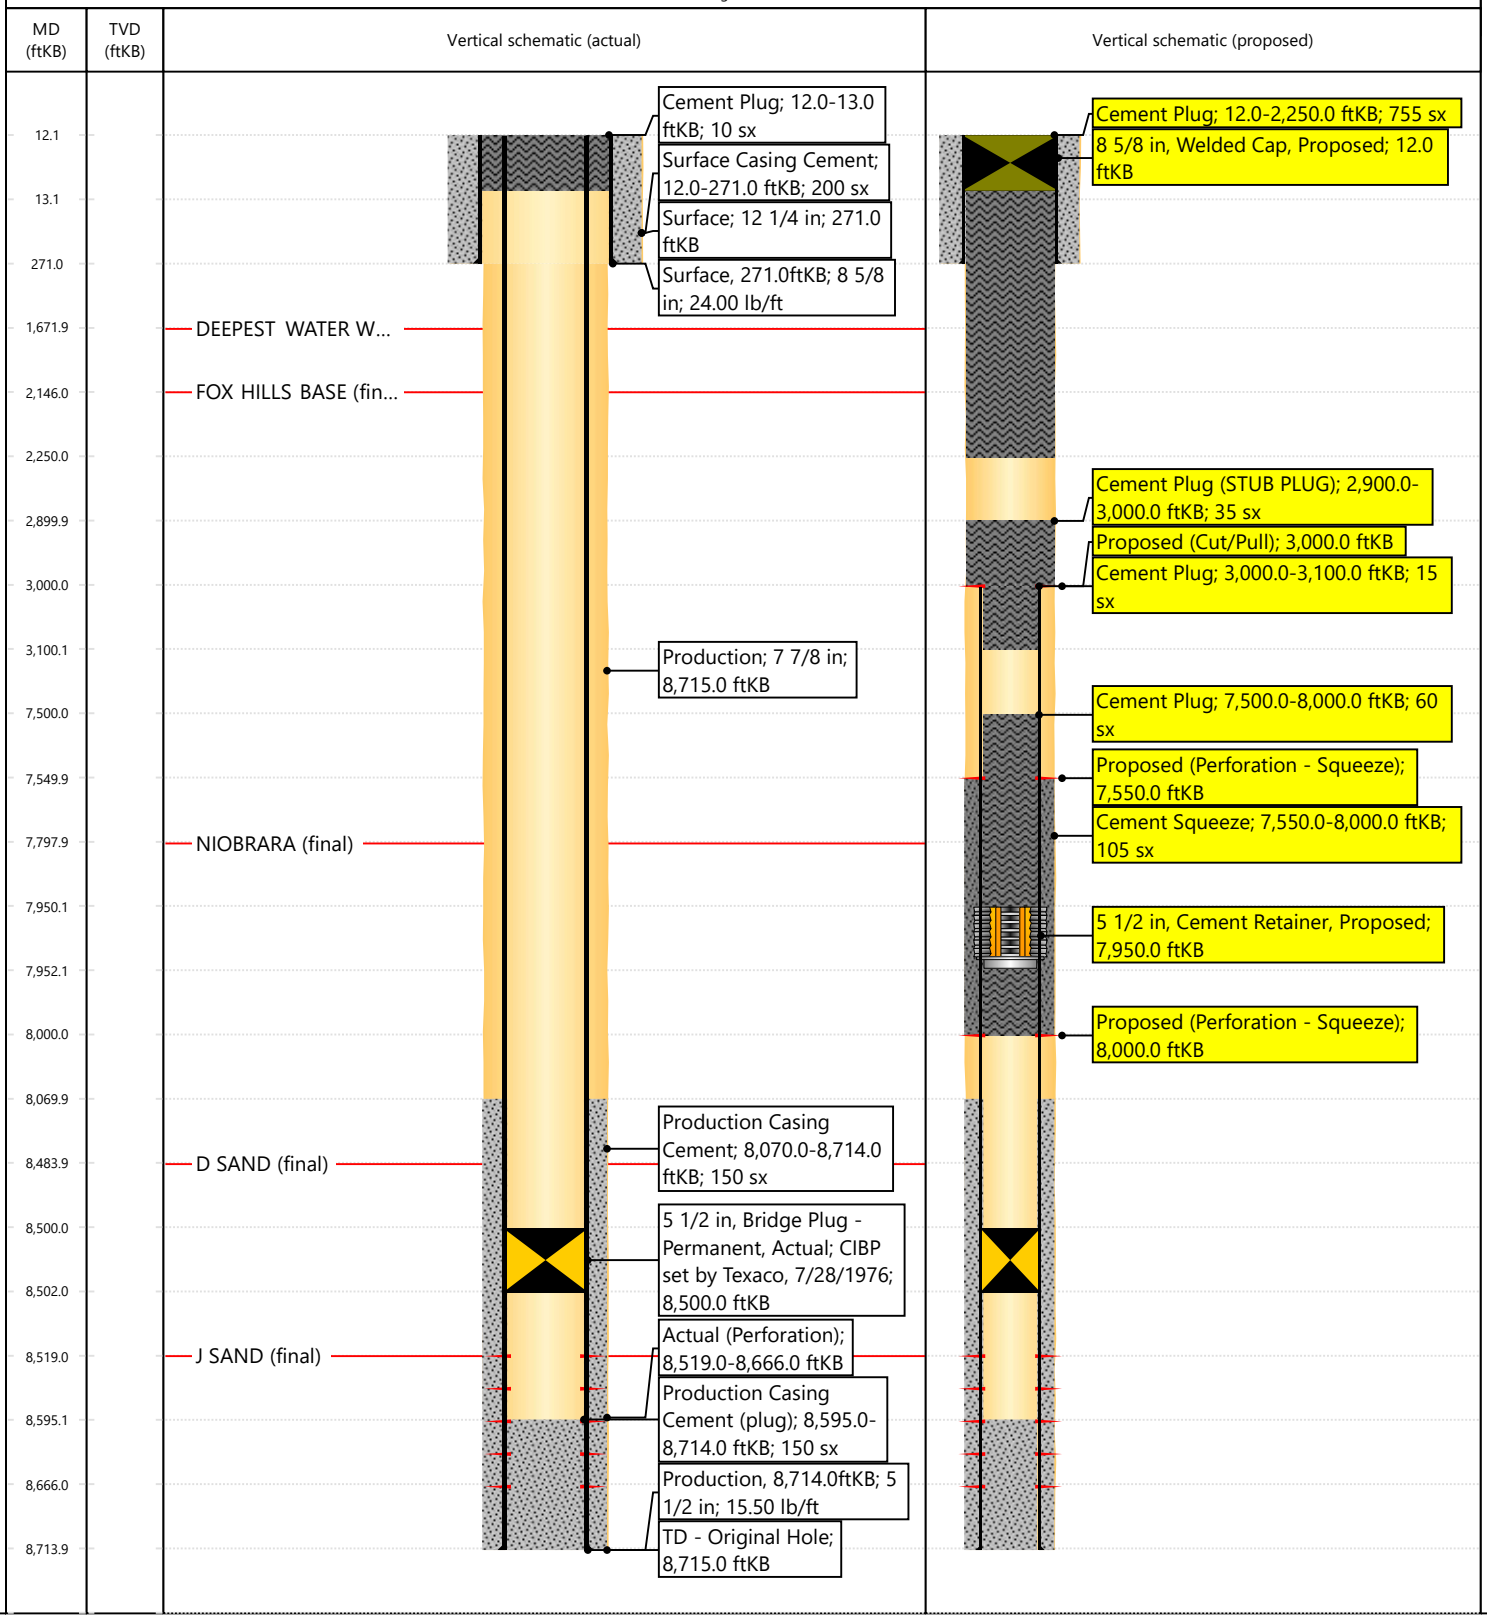

Report Printed: 9/3/2025