CIVITAS

PROPOSED PA WBD

Well Name: ARISTOCRAT ANGUS 06-04-10

Reference Wells	
Type: Water Well	Comment: 20'
Type: Fox Hills	Comment: 450'
Type: UPA	Comment: 1540'

Well Name	API #	Operator	State	County/Parish
ARISTOCRAT ANGUS 06-04-10	0512330559	CRESTONE PEAK RESOURCES OPERATING LLC	CO	WELD

Quarter 1	Quarter 2	Section	Township	Township N/S Dir	Range	Range E/W Dir
SE	NE	10	3	N	65	W

Original Hole [VERTICAL]

MD (ftKB)	TVD (ftKB)
12.1	12.7
13.1	13.7
13.5	14.1
20.0	20.6
36.1	36.7
37.4	38.0
450.1	450.2
722.1	721.9
733.9	733.7
834.0	833.6
901.6	901.1
924.2	923.7
1,540.0	1,530.3
2,799.9	2,736.2
3,000.0	2,926.4
3,100.1	3,021.6
4,149.9	4,029.1
4,202.1	4,079.1
4,252.0	4,126.9
4,253.9	4,128.8
4,264.1	4,138.5
4,301.8	4,174.6
6,899.9	6,745.3
6,901.9	6,747.2
6,963.9	6,809.2
6,972.1	6,817.4
7,044.0	6,889.2
7,232.0	7,077.0
7,248.0	7,093.1
7,600.1	7,445.1
7,602.0	7,447.0
7,669.9	7,514.9
7,688.0	7,533.0
7,708.0	7,553.0
7,756.9	7,601.9
7,808.1	7,653.0
7,819.9	7,664.8

Vertical schematic (actual)

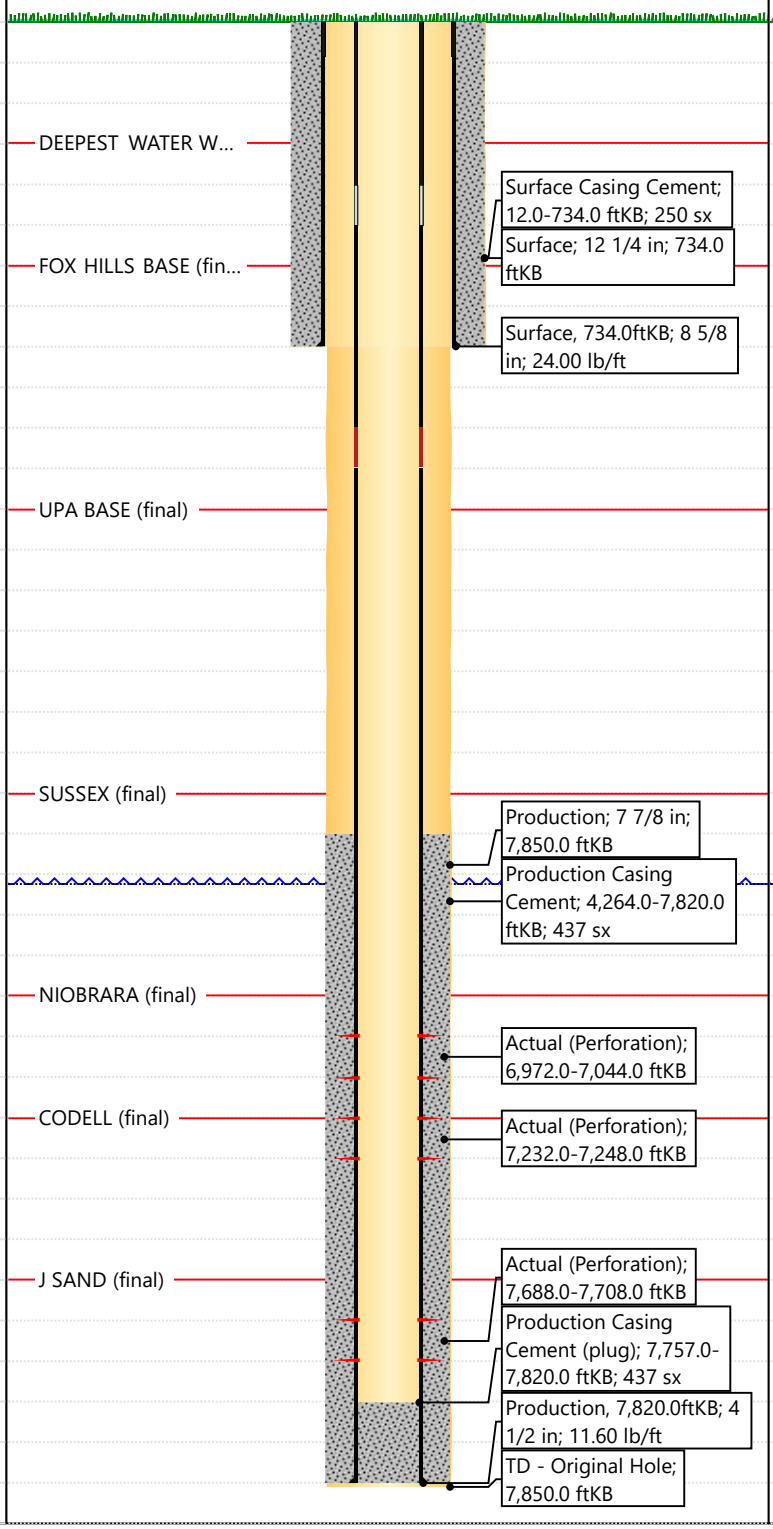

Vertical schematic (proposed)

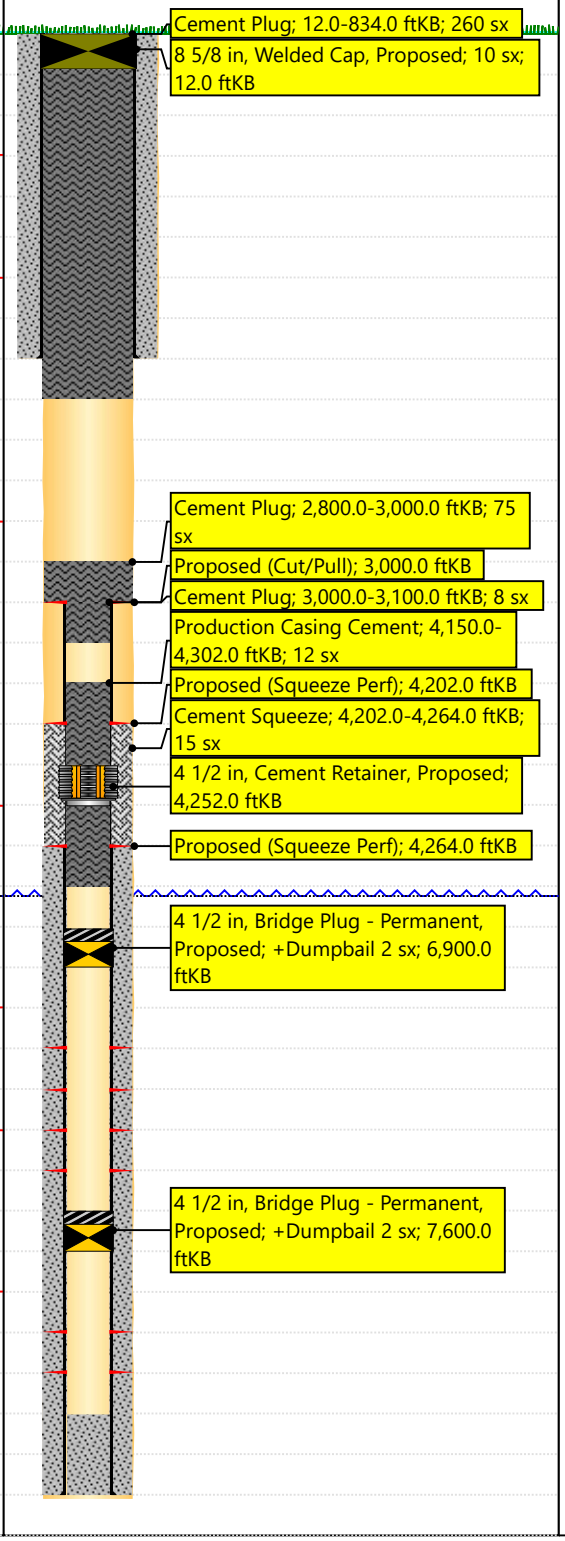

Report Printed: 9/3/2025