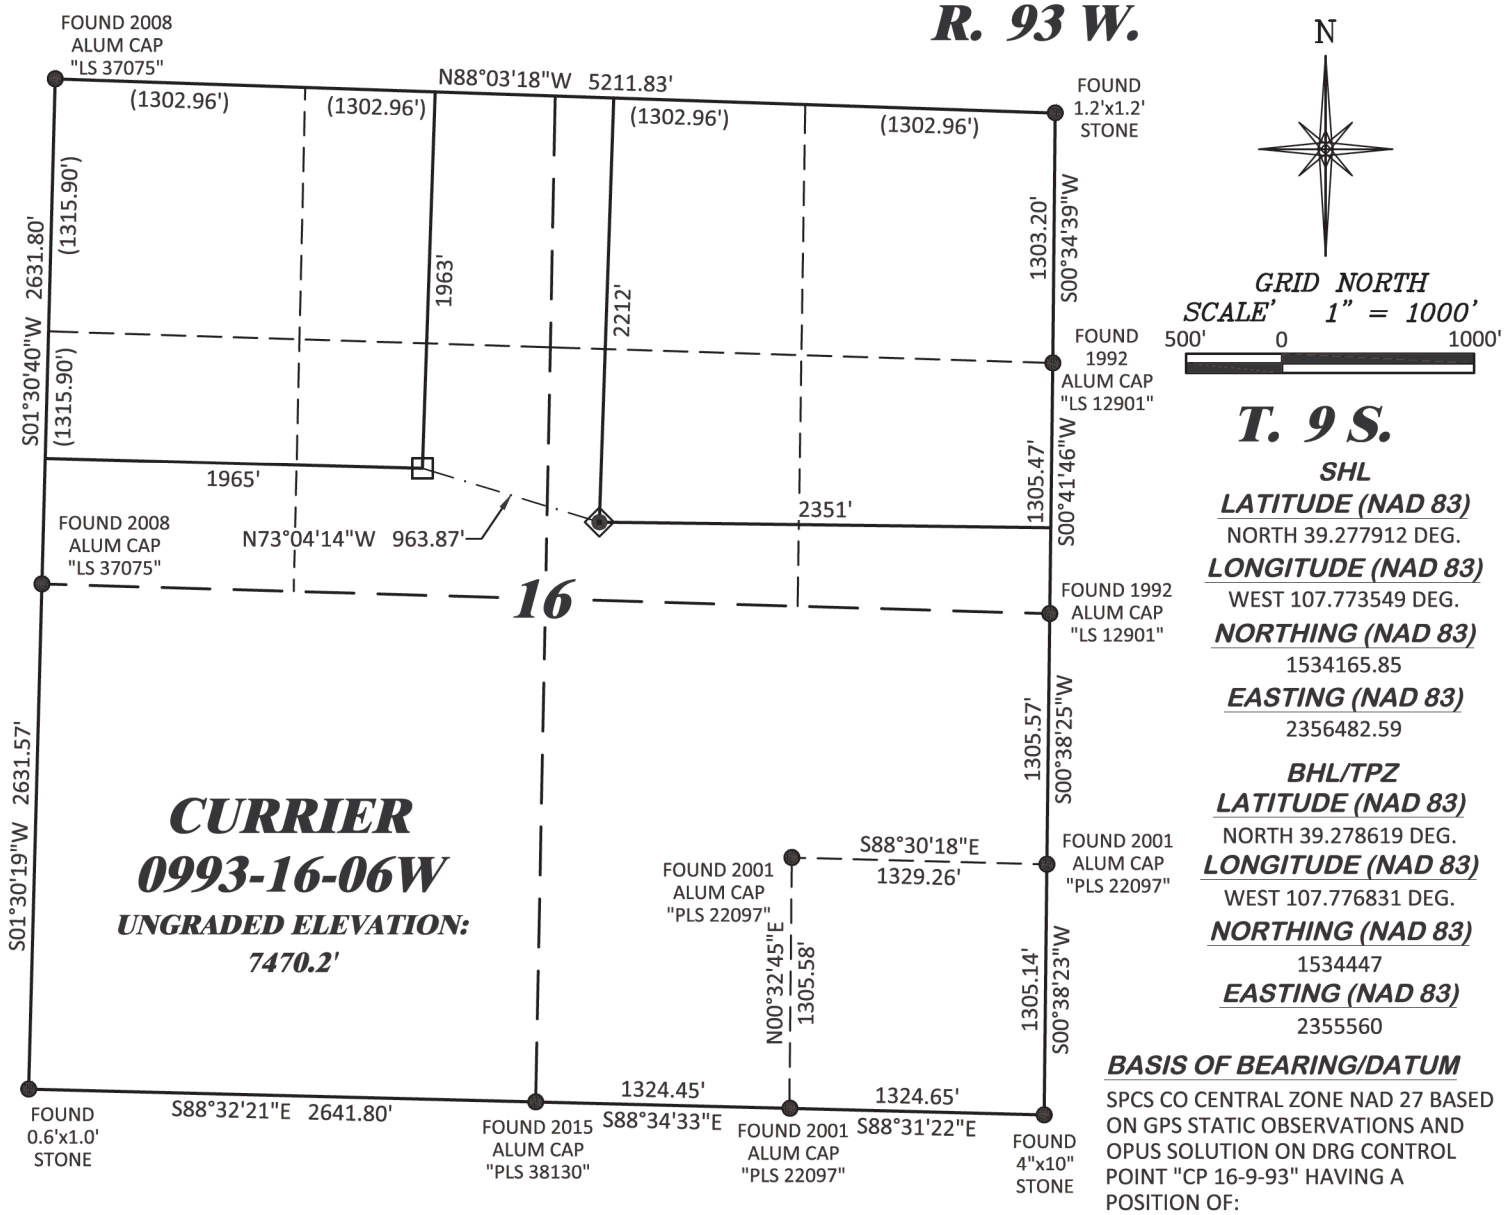

SHL

LATITUDE (NAD 83)
NORTH 39.277912 DEG.

LONGITUDE (NAD 83)
WEST 107.773549 DEG.

NORTHING (NAD 83)
1534165.85

EASTING (NAD 83)
2356482.59

BHL/TPZ

LATITUDE (NAD 83)
NORTH 39.278619 DEG.

LONGITUDE (NAD 83)
WEST 107.776831 DEG.

NORTHING (NAD 83)
1534447

EASTING (NAD 83)
2355560

BASIS OF BEARING/DATUM

SPCS CO CENTRAL ZONE NAD 27 BASED ON GPS STATIC OBSERVATIONS AND OPUS SOLUTION ON DRG CONTROL POINT "CP 16-9-93" HAVING A POSITION OF:
NAD83(2011)
LAT 39° 16' 16.64" NORTH
LONG 107° 46' 11.24" WEST
NAVD88 ELEVATION: 7245.29

THE SOUTH LINE OF THE SW¼ OF SECTION 16, MONUMENTED AS SHOWN AND BEARING S 88°32'21" E.

NOTES

1. GPS OPERATOR L. MONTOYA OBSERVED A PDOP OF 1.6.
2. ALL GPS OBSERVATIONS ARE IN COMPLIANCE WITH COGCC RULE No.215.
3. EXISTING IMPROVEMENTS WITHIN 2000' OF LOCATION. SEE LOC. DRAWING.
4. SURROUNDING SURFACE USE IS NATIVE BRUSH, NON CROP RANGELAND.

LEGEND

- WELL LOCATION
- APPROX. BHL/TPZ
- FOUND MONUMENT

SURVEYOR'S STATEMENT

I, DAVID E. HENDERHAN, AN EMPLOYEE AND AGENT ON BEHALF OF D.R. GRIFFIN & ASSOCIATES, INC. STATE THE PLAT HEREON IS A CORRECT REPRESENTATION OF A SURVEY MADE UNDER MY SUPERVISION ON THE 20th DAY OF AUGUST, 2025 OF THE SHOWN CURRIER 0993-16-06W AND THAT THE LOCATION HAS BEEN STAKED ON THE GROUND AS SHOWN ON THIS PLAT.

COLORADO LICENSED PROFESSIONAL LAND SURVEYOR
DAVID E. HENDERHAN
9/30/25
38109

COLORADO PLS No. 38109

Notice: In accordance with Colorado State Law, any legal action based upon any defect in this survey plat must commence within three (3) years after first discovery of such defect. In no event, may any action based upon any defect in this survey plat be commenced more than ten (10) years from the date of certification shown hereon.

CURRIER BCU 0993-16-07 PAD

DRG RIFFIN & ASSOCIATES, INC.
(307) 362-5028
1414 ELK ST., ROCK SPRINGS, WY 82901

PLAT OF DRILLING LOCATION IN SWNE, SECTION 16, FOR LARAMIE ENERGY, LLC

DRAWN: 7/5/2023 - DEH	SCALE: 1" = 1000'
REVISED: 9/29/2025 - DEH	DRG JOB No. 22254
REVISED WELL NAMES/SLOTS	A4-16-06W

2212' F/NL, & 2351' F/EL, SECTION 16, T. 9 S., R. 93 W., 6TH P.M., MESA COUNTY, COLORADO