AXIS ENERGY SERVICES CEMENT

PO Box 329
Ft. Lupton, CO 80621
(303) 654-9202

"Here Safety Meets Quality at the Axis of Efficency"

Date of Service	Job Type	Customer	Consultant	Well Name	Last Tckt	Ticket #
8/25/2025	Surface	Bison	COLT KENNEY	AMBER 10-12	Yes	5607

State	County	API	Rig	Operator
Colorado	Weld	05-123-14557	Hurricane 9	

Well Information

	Work String	Prod CSG	Surface	OH (I.D.)	Annular
OD & Weight	2 7/8" 6.5#			7.875	
Factor	0.00579	0	0	0.0602	
Length	6802			170	
Capacity	39.38	0.00	0.00	10.24	0.00
OD & Weight	2 7/8" 6.5#			7.875	
Factor	0.00579	0	0	0.0602	
Length	6088			340	
Capacity	35.25	0.00	0.00	20.48	0.00
OD & Weight	2 7/8" 6.5#		8 5/8" 24#	7.875	
bbl/ft	0.00579	0	0.0636	0.0602	
Length	560		325	235	
Capacity	3.24	0.00	20.67	14.16	0.00
Buoyancy	**0.76**	Buoyancy	**0.76**	Buoyancy	**0.76**
Lift Pressure	PRV	Lift Pressure	PRV	Lift Pressure	PRV
5176	***3500***	***1000***	***750***	***426***	***250***

Water

Temp	72 °F
PH	7
Chloride	1

Well Description	Depth in Ft
Toc Plug 1	6632'
EOT	6802'
Toc Plug 2	5748'
EOT	6088'
Toc Plug 3	1026'
EOT	1572'
Toc Plug 4	0'
EOT	560'
Shoe	325'

Drivers, Crew and Equipment Allocation

Driver and Heavy Duty Equipment				Crew and Light Duty Equipment			Misc. Tools or Equipment
Driver	Tractor	Trailer	Mileage	Crew	Equipment	MIleage	Required or Requested
	2830	CP2905	160		7485	160	
	5481	CB7520	160				
Total Heavy Duty Mileage			**320**	Total Light Duty Mileage		**160**	
G Neat	**150**	**G Neat**	**150**	**G Neat**	**200**		

Desc	Qty	Rate	Total	Desc	Qty	Rate	Total
G Neat	150.00	$0.00	$0.00	Sugar	250.00	$0.00	$0.00
G Neat	150.00	$0.00	$0.00	Lq Retarder	6.00	$0.00	$0.00
G Neat	200.00	$0.00	$0.00	Calcium Chloride	650.00	$0.00	$0.00
Pump & Bulk Per Hour	15.00	$0.00	$0.00			$0.00	$0.00
Data Recording	1.00	$0.00	$0.00			$0.00	$0.00
HD Mileage - Pump	160.00	$0.00	$0.00			$0.00	$0.00
HD Mileage - Bulk	160.00	$0.00	$0.00			$0.00	$0.00
LD Mileage - Pickup	160.00	$0.00	$0.00			$0.00	$0.00
Crew Travel	5.00	$0.00	$0.00			$0.00	$0.00
		$0.00	$0.00			$0.00	$0.00
		$0.00	$0.00			$0.00	$0.00
		$0.00	$0.00			$0.00	$0.00

Ticket total $0.00

Print *Sign* *Date*

See page 2 for job log and any necessary remarks

AXIS ENERGY SERVICES CEMENT

PO Box 329
Ft. Lupton, CO 80621
(303) 654-9202

"Here Safety meets Quality at the Axis of Efficency"

Date of Service	Customer	Consultant	Well Name	Last Tckt	Ticket #
8/25/2025	Bison	COLT KENNEY	AMBER 10-12	Yes	5607

State	County	API	Rig	Mileage	Operator
Colorado	Weld	05-123-14557	Hurricane 9	160	0

Job Specific Remarks

Time	Injection Rate	Injection BBL	Pressure PSI	Slurry Weight	Slurry Yield	Job Log
9:00						Left Axis yard 8/25/25
11:00						Arrived on location 8/25/25
11:10						JSA Spot and rig up 8/25/25
12:33						JSA Pump schedule w Rig Crew 8/25/25
12:41			3800			Pressure test 8/25/25
12:45	2	5	500	8.34	0	Break Circulation Fresh water 8/25/25
12:48	1.8	10.2	260	15.8	1.15	Mix and pump Cement 50 Sks + Retarde 8/25/25
12:54	2.8	38.3	900	8.34	0	Displace fresh water 8/25/25
13:08			90			Shutdown and release pressure 8/25/25
13:10						Standby for rig crew 8/25/25
14:45						JSA Pump schedule w Rig Crew 8/25/25
14:52	2	5	250	8.34	0	Break Circulation Fresh water 8/25/25
14:55	2.4	20.4	200	15.8	1.15	Mix and pump Cement 100 Sks + Retarde 8/18/2
15:04	2.8	33.1	700	8.34	0	Displace fresh water 8/25/25
15:16			60			Shutdown and release pressure 8/25/25
15:20						Standby for rig crew 8/25/25
17:35						JSA Pump schedule w Rig Crew 8/25/25
17:42	2	5	300	8.34	0	Break Circulation Fresh water 8/25/25
17:45	2.4	30.7	200	15.8	1.15	Mix and pump Cement 150 sks 2% CC 8/25/25
17:58	3	5.8	220	8.34	0	Displace fresh water 8/25/25
18:00			20			Shutdown and release pressure 8/25/25
18:05						Standby To Tag Plug 3 Cmt 8/25/25
23:30	2	5	110	8.34	0	Break Circulation Fresh water 8/25/25
23:33	2.7	37.8	220	15.8	1.15	Mix and pump Cement 185 sks 2%cc 8/25/25
23:47			40			Shutdown and release pressure 8/25/25
23:50						Standby for rig crew 8/25/25
1:19	0.5	3	0	15.8	1.15	Top Off well 15 Sks 8/26/25
1:25						Shutdown 8/26/25
1:30						Wash Pumps & Lines 8/26/25
1:40						JSA Rig down Cement equipment 8/26/25
2:00						Leave location 8/26/25

Customer Name (print) (sign) (Date)

Date of Service	8/25/2025
Ticket total	$0.00

AMBER 10-12
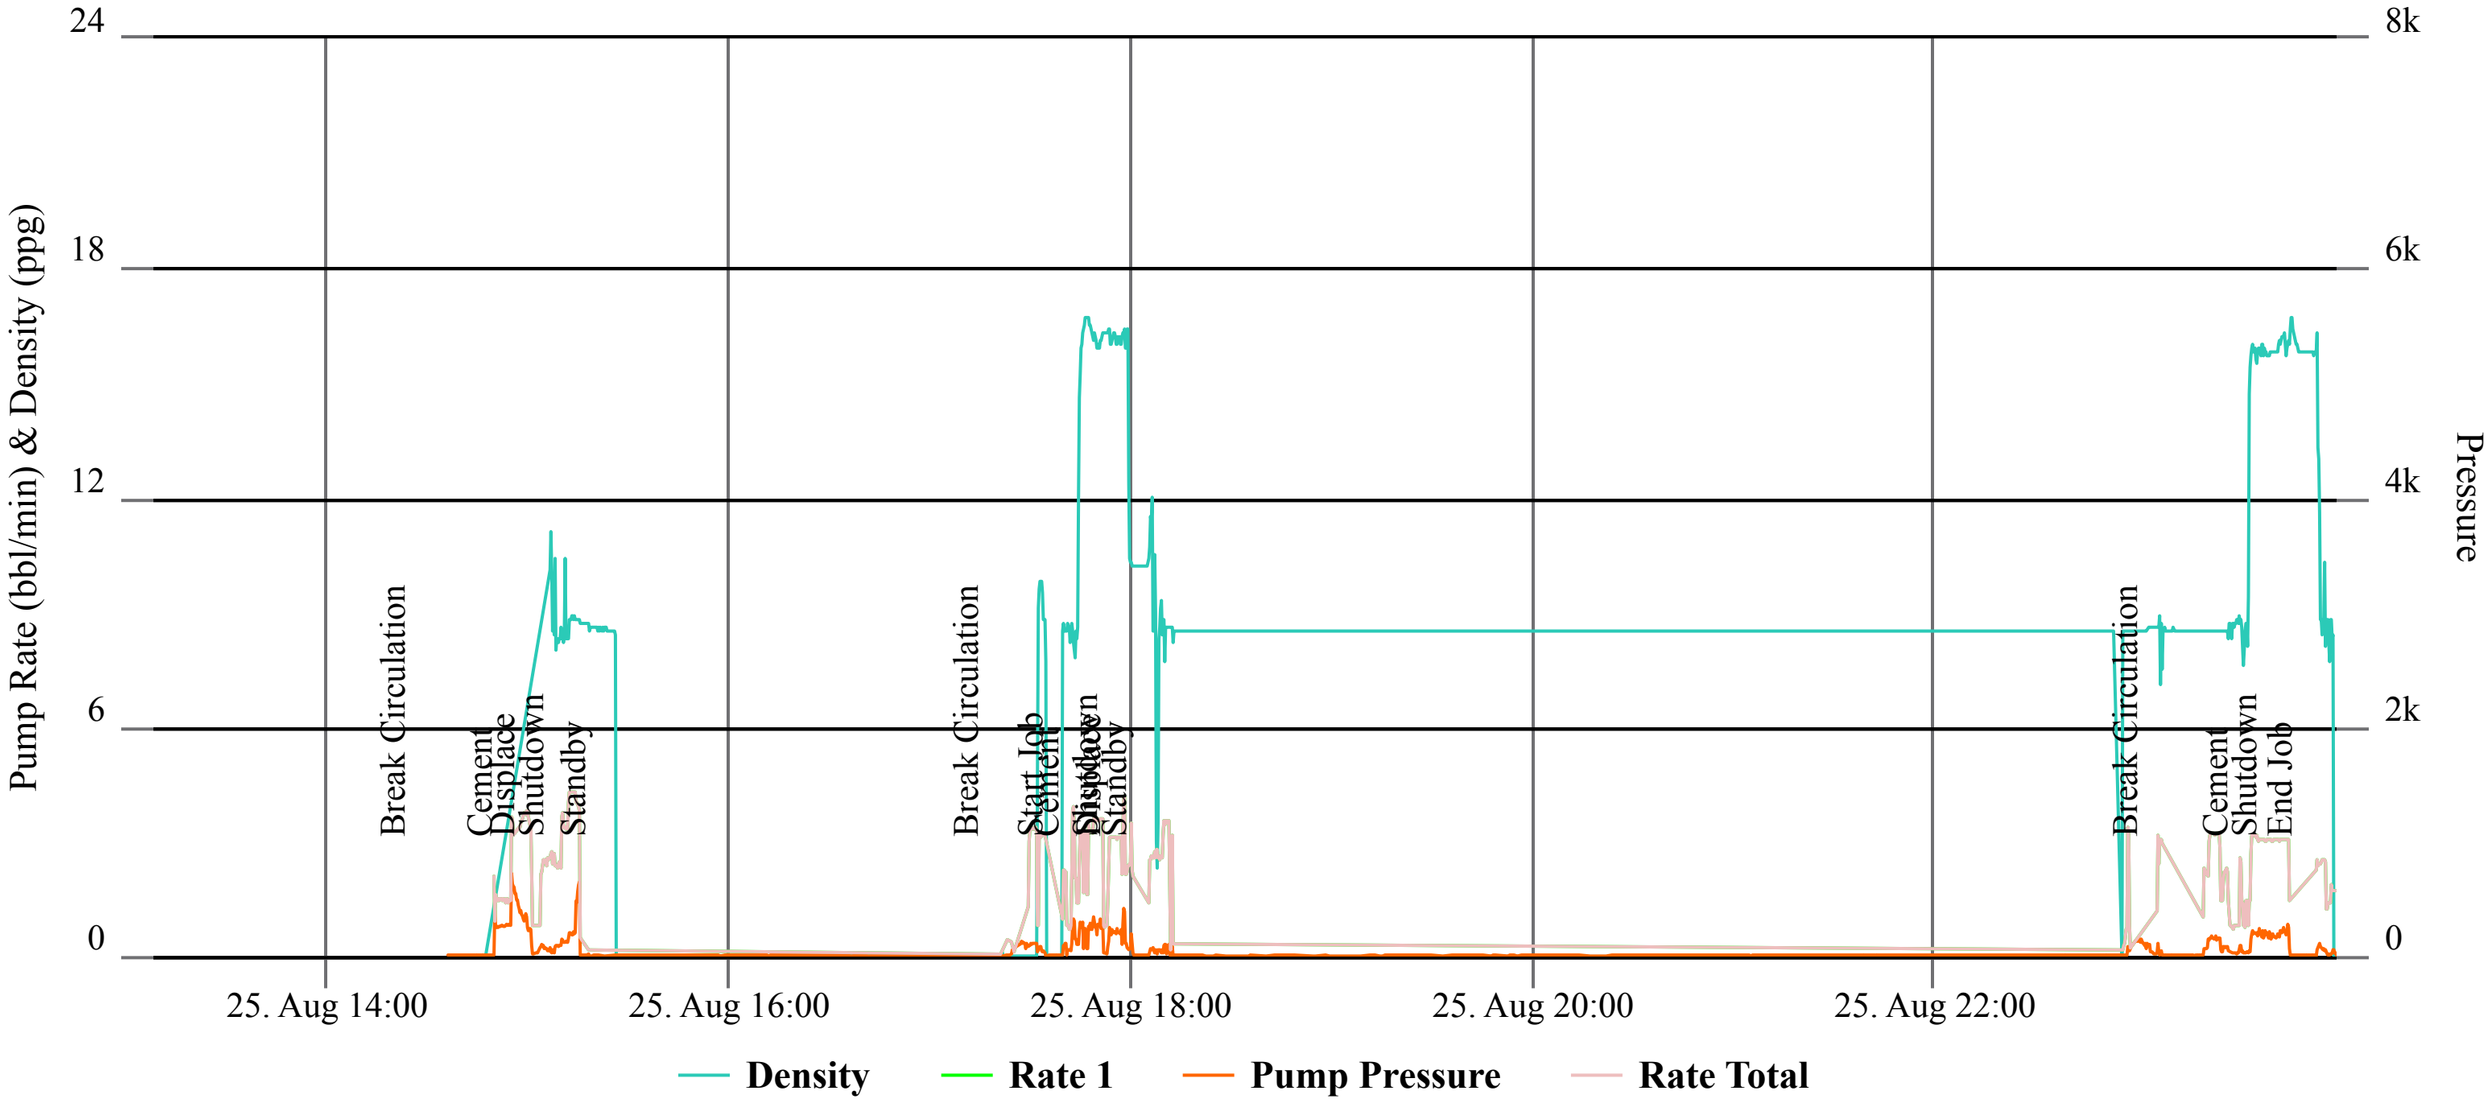
CEMENTING