Schematic - Verified Actual

Well Name: Chevron 41D-8D

API/UWI	Related POD	State	County	Surface Legal Location
05045135470000		CO	Garfield	NENE S8 T6S R96W
Original Spud Date	**Total Depth (ftKB)**	**PBTD (All)**	**Original KB Elevation (ft)**	**Ground Elevation (ft)**
1/24/2005 00:00	7,676.0	Original Hole - 7,666.0	5,678.00	5,660.00
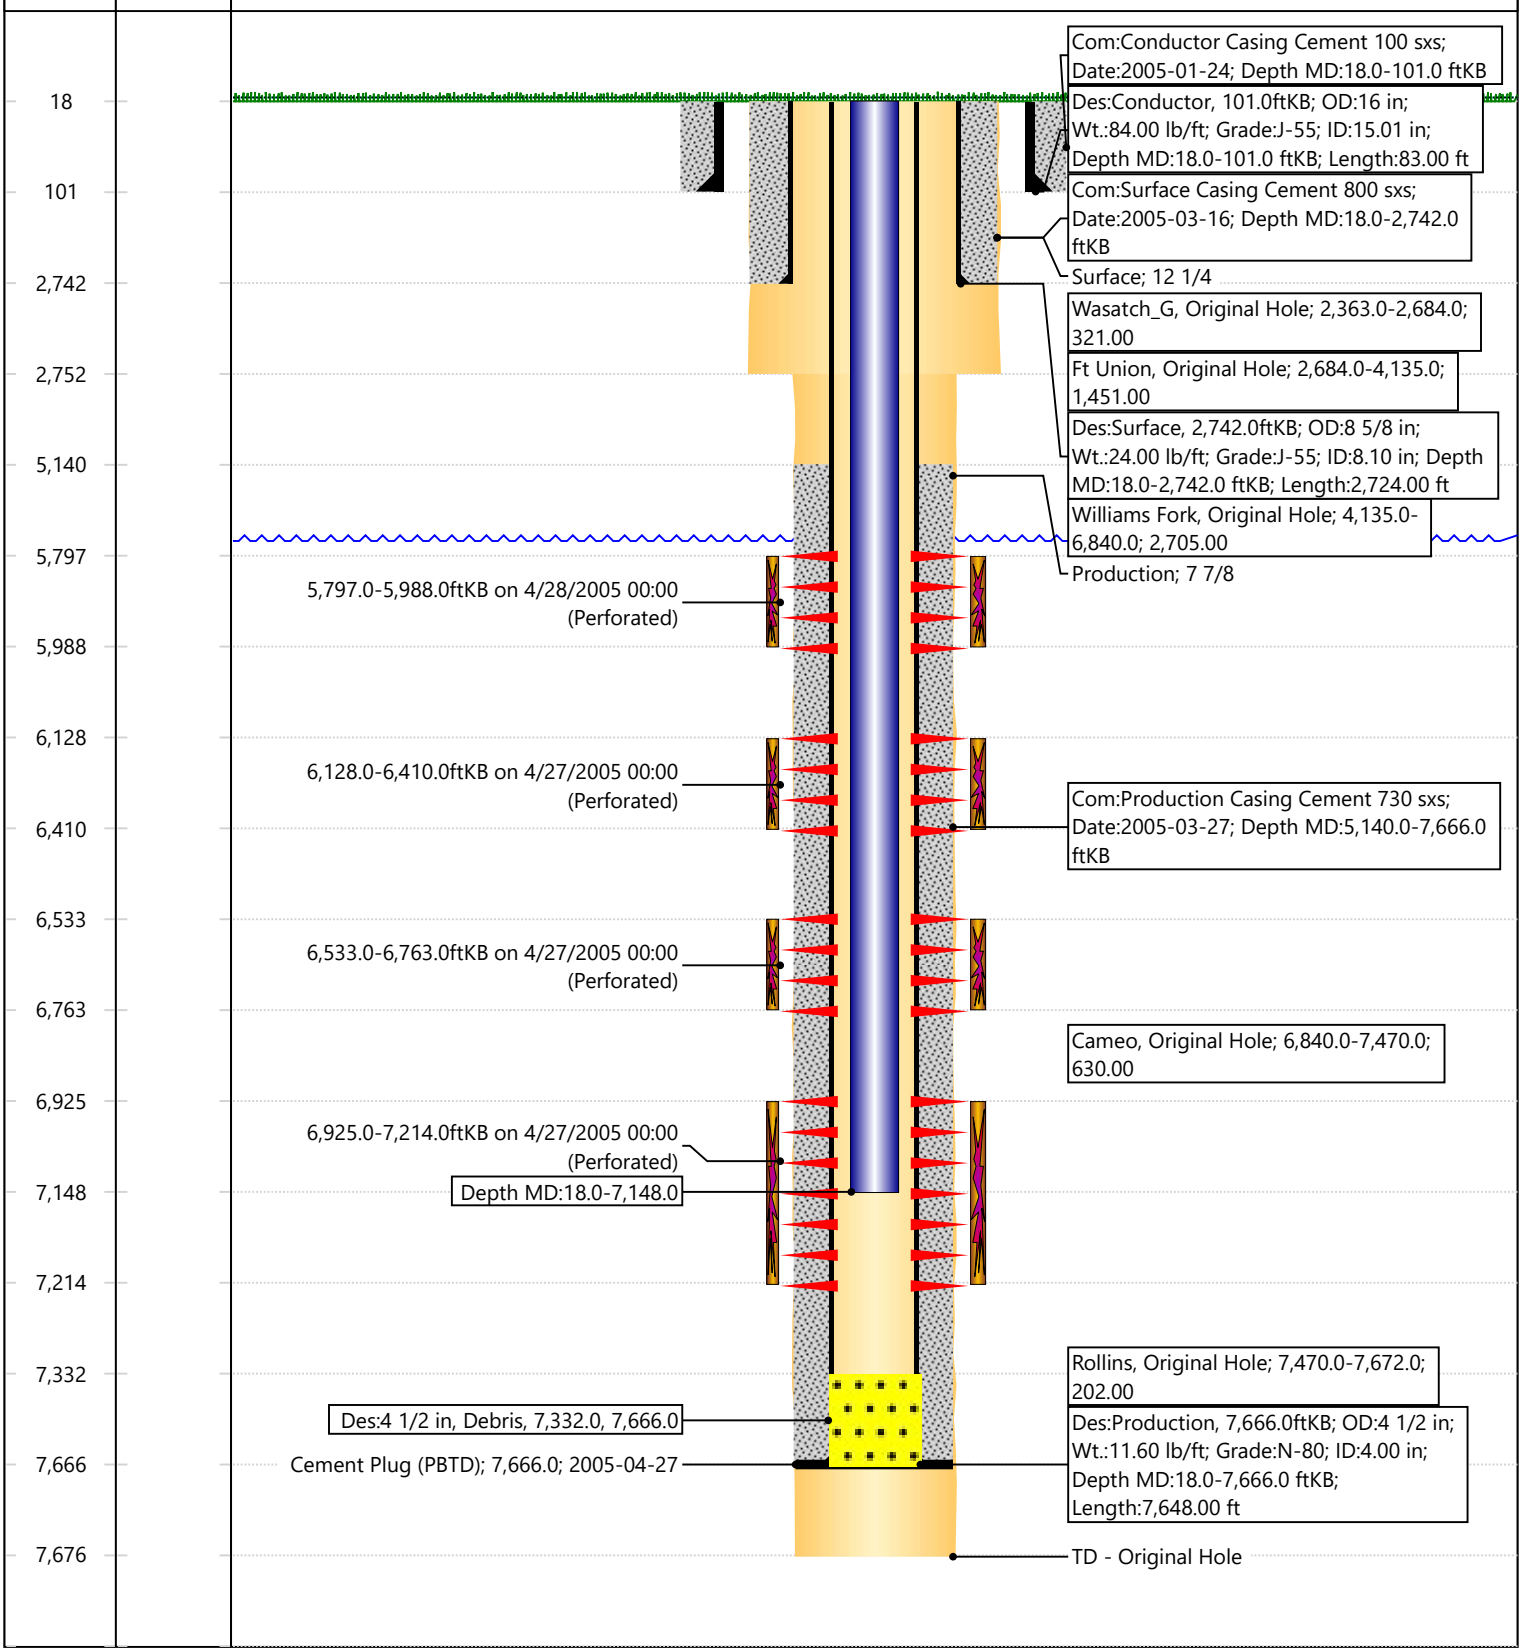
Original Hole [Directional]