CIVITAS

# PROPOSED PA WBD

**Well Name: GEIST 04-02-32**

| Reference Wells | |
|---|---|
| Type: Water Well | Comment: 355' |
| Type: Fox Hills | Comment: 176' |
| Type: UPA | Comment: 1110' |

| Well Name | API # | Operator | State | County/Parish |
|---|---|---|---|---|
| GEIST 04-02-32 | 0512326561 | CRESTONE PEAK RESOURCES OPERATING LLC | CO | WELD |

| Quarter 1 | Quarter 2 | Section | Township | Township N/S Dir | Range | Range E/W Dir |
|---|---|---|---|---|---|---|
| SW | NW | 32 | 3 | N | 67 | W |

Original Hole [VERTICAL]

| MD (ftKB) | TVD (ftKB) |
|---|---|
| 15.1 | 15.3 |
| 16.1 | 16.3 |
| 175.9 | 176.0 |
| 355.0 | 355.1 |
| 569.9 | 569.9 |
| 600.1 | 600.0 |
| 704.1 | 704.0 |
| 723.1 | 723.0 |
| 823.2 | 823.0 |
| 1,109.9 | 1,109.4 |
| 1,230.0 | 1,228.5 |
| 2,750.0 | 2,689.9 |
| 2,799.9 | 2,737.7 |
| 2,950.1 | 2,881.7 |
| 2,952.1 | 2,883.6 |
| 3,000.0 | 2,929.5 |
| 3,950.1 | 3,838.5 |
| 4,125.0 | 4,005.9 |
| 4,228.0 | 4,105.6 |
| 4,328.1 | 4,202.3 |
| 4,750.0 | 4,609.3 |
| 4,850.1 | 4,705.8 |
| 4,852.0 | 4,707.7 |
| 4,950.1 | 4,802.1 |
| 6,565.0 | 6,387.1 |
| 7,160.1 | 6,982.2 |
| 7,162.1 | 6,984.2 |
| 7,227.0 | 7,049.1 |
| 7,266.1 | 7,088.1 |
| 7,286.1 | 7,108.1 |
| 7,432.1 | 7,253.9 |
| 7,434.1 | 7,255.9 |
| 7,454.1 | 7,275.9 |
| 7,799.9 | 7,621.5 |
| 7,801.8 | 7,623.5 |
| 7,878.0 | 7,699.6 |
| 7,890.1 | 7,711.7 |
| 7,910.1 | 7,731.7 |
| 8,020.0 | 7,841.6 |
| 8,063.0 | 7,884.6 |

Vertical schematic (actual)

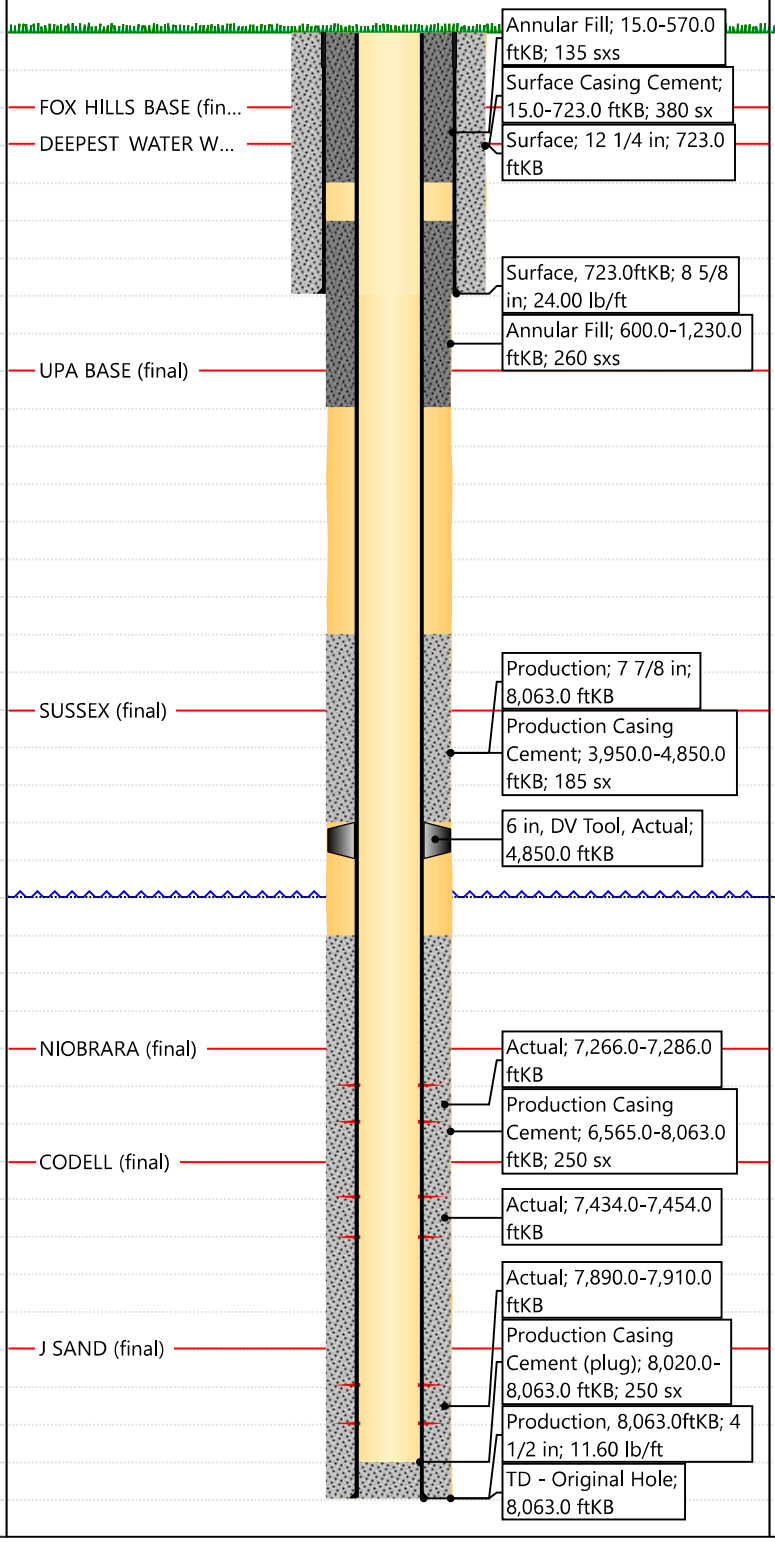


Vertical schematic (proposed)

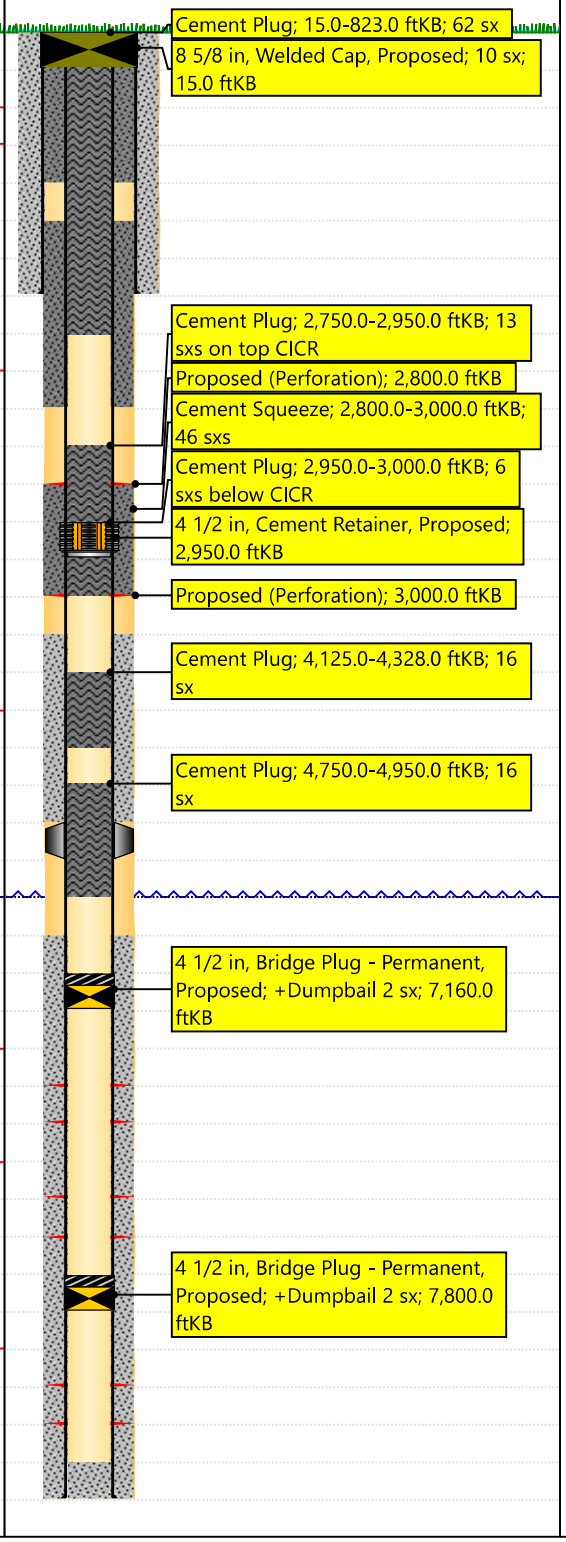




Report Printed: 11/11/2025