W 21-34 Wellbore Diagram

Last Updated: 12/1/2025

Well	County		API	
W 21-34	Garfield		05-045-06527	
Location	Spud Date	PBTD	TD	Surf TOC
SWNE 34 6S95W	12/12/1986	2,839	3,100	0
Mineral/Surface	Lease #	Top Perf	Bot Perf	Prod TOC
FEE	12723	1,684	1,753	0
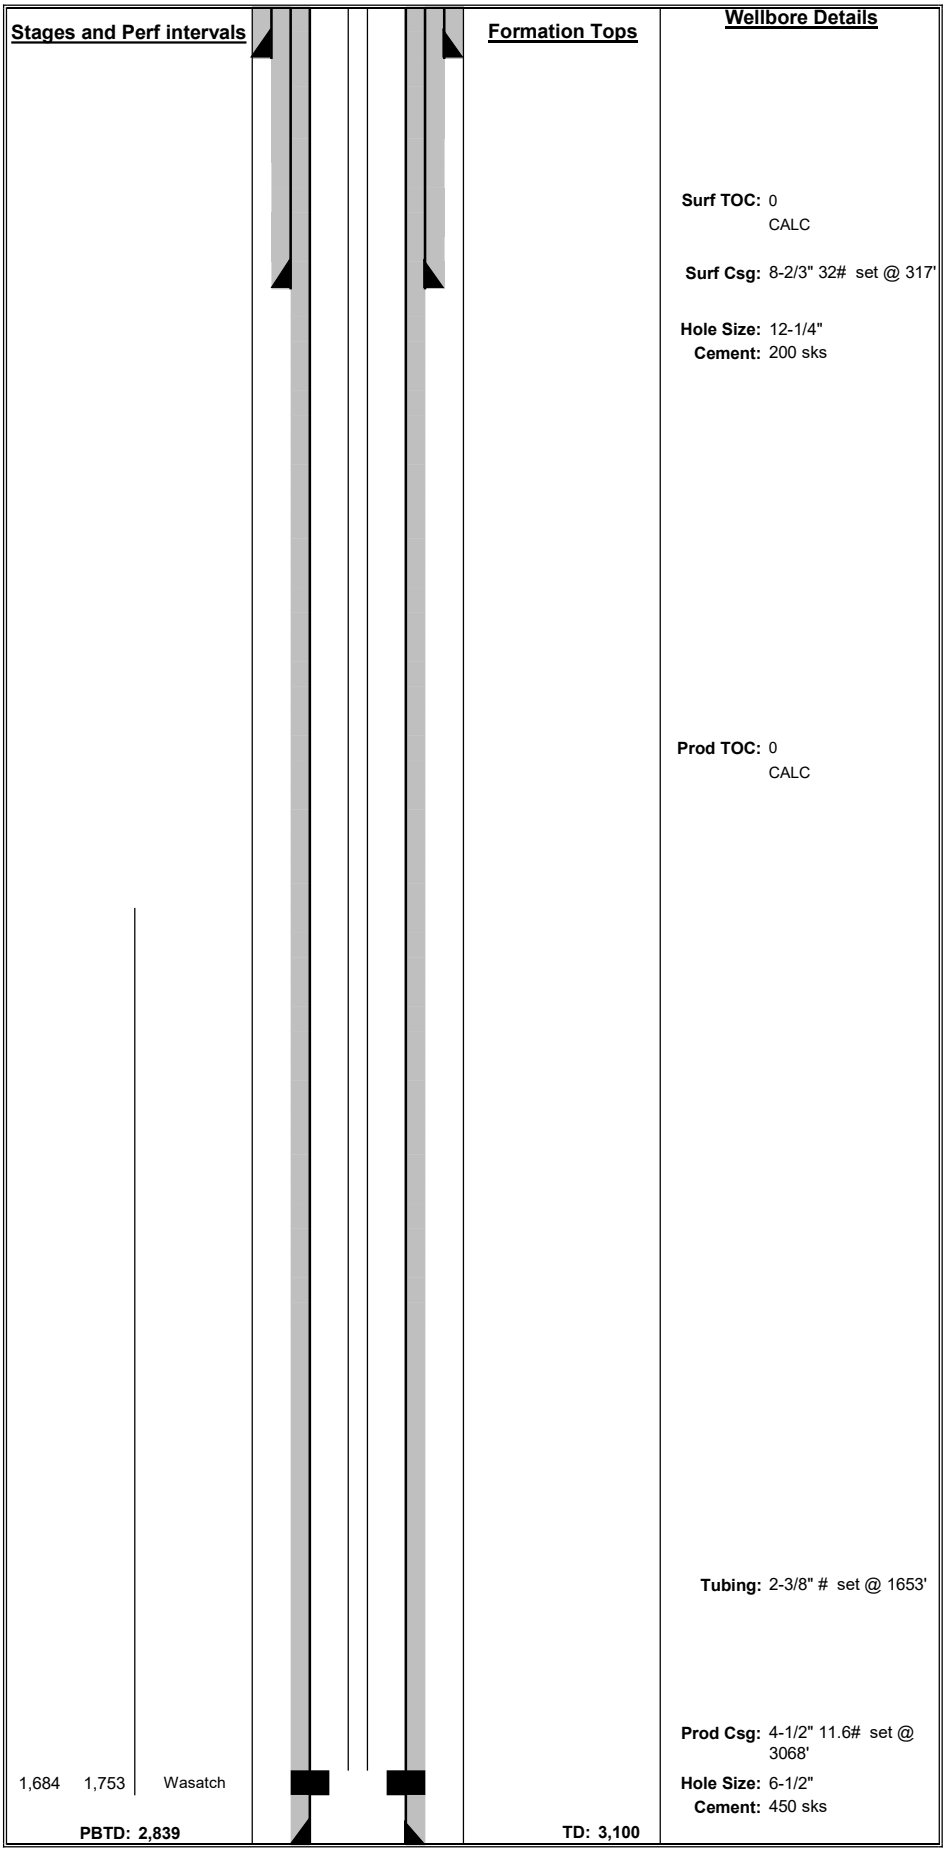
Wellbore details				
CASING DETAIL	Depth	Size	Weight	Grade
	Depth	Size	Weight	Grade
Surface Csg	317	8 5/8	32.0	
Cement	200 sks			
Hole size	12 1/4	Notes:		
	Depth	Size	Weight	Grade
Prod Csg	3,068	4 1/2	11.6	
Cement	450 sks			
Hole size	6 1/2	Notes:		
KB			0	
TUBING DETAIL	1,653	2 3/8		
Current EOT	-45%	Notes: