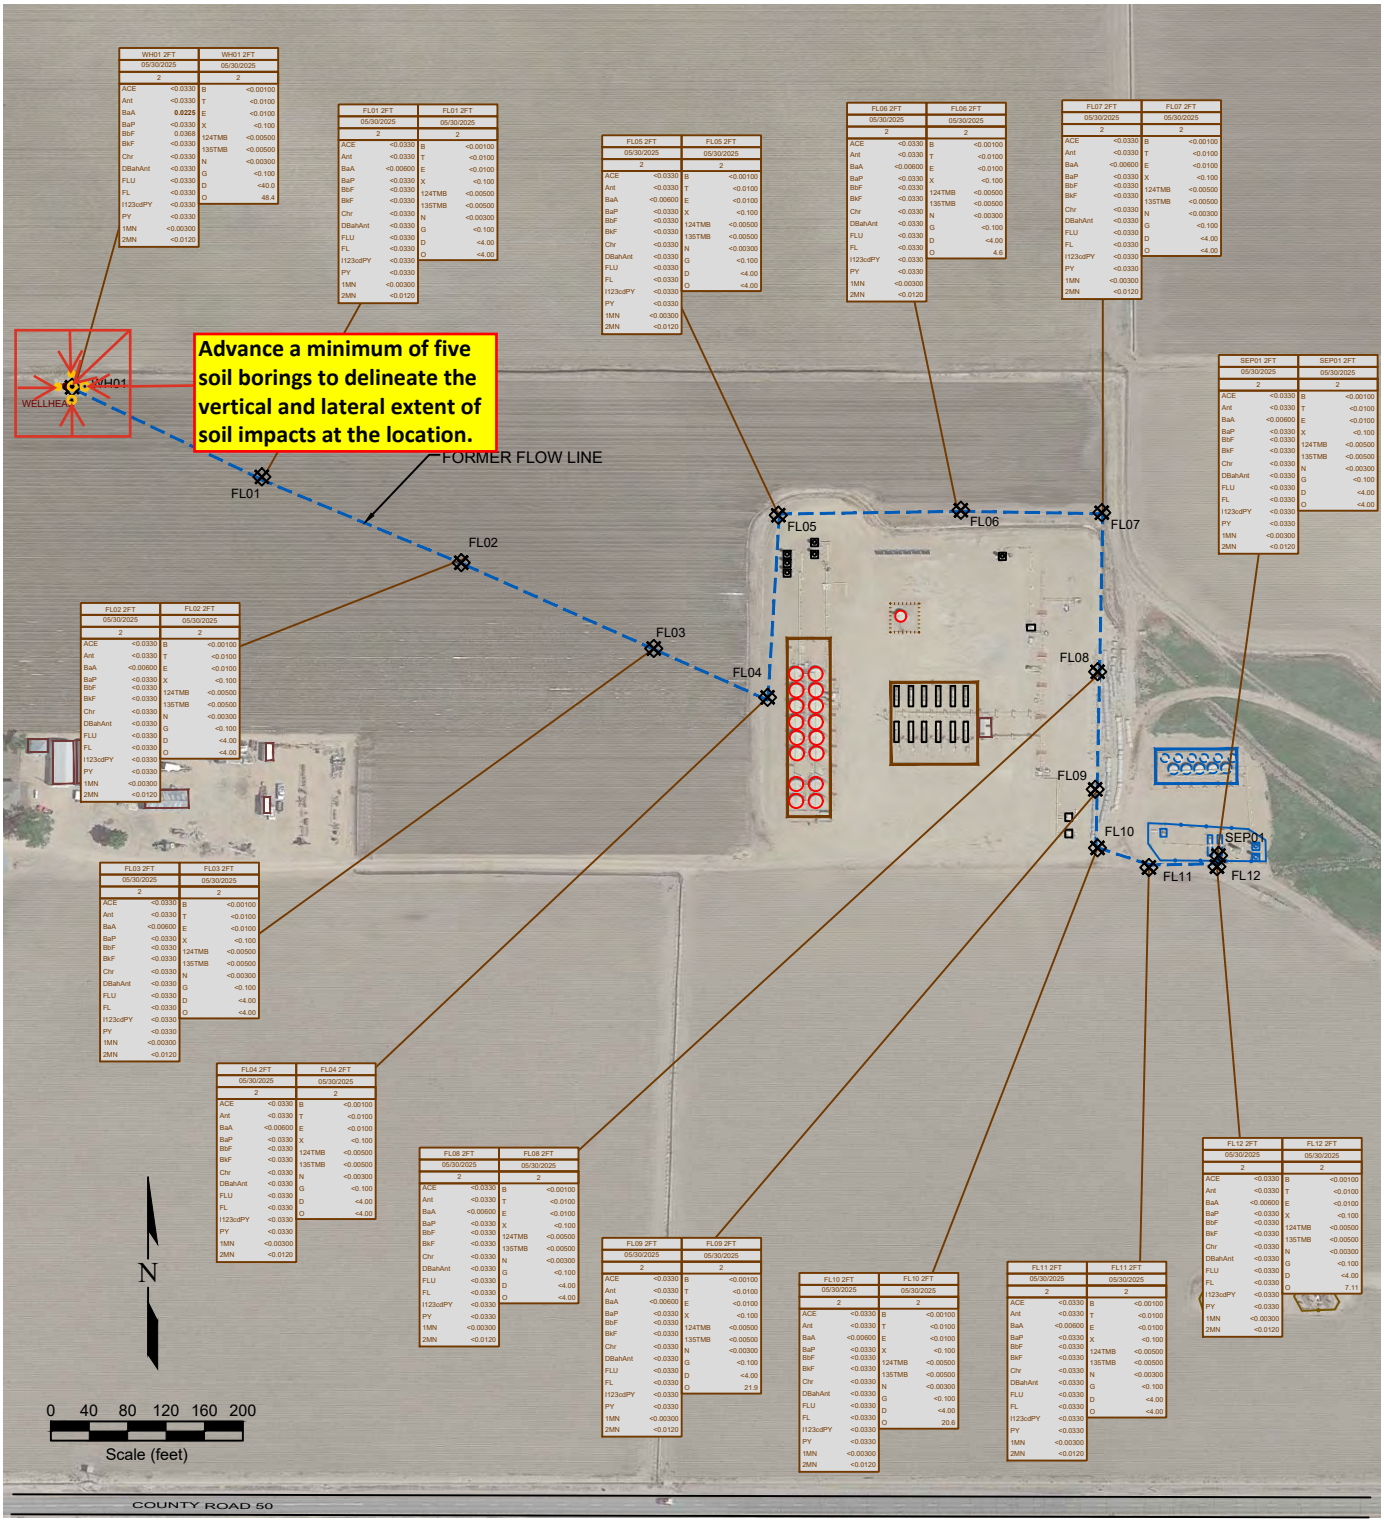

LEGEND

- WELL HEAD LOCATION
- ABOVE GROUND STORAGE TANK
- SOIL SAMPLE LOCATION
- FORMER FACILITY
- BUILDING
- FORMER FLOW LINE
- FENCE LINE
- CONTAINMENT BERM
- CONTAINMENT WALL

SAMPLE ID	SAMPLE ID
DATE	DATE SAMPLED
DEPTH	DEPTH (ft)
ACE	ACENAPHTHENE (mg/kg)
Ant	ANTHRACENE (mg/kg)
BaA	BENZO (A) ANTHRACENE (mg/kg)
BaP	BENZO (A) PYRENE (mg/kg)
BbF	BENZO (B) FLUORANTHENE (mg/kg)
BkF	BENZO (K) FLUORANTHENE(mg/kg)
Chr	CHRYSENE (mg/kg)
DBahAnt	DIBENZ (A,H) ANTHRACENE (mg/kg)
FLU	FLUORANTHENE (mg/kg)
FL	FLUORENE (mg/kg)
I123cdPY	INDENO (1,2,3-CD) PYRENE(mg/kg)
PY	PYRENE (mg/kg)
1MN	1-METHYLNAPHTHALENE (mg/kg)
2MN	2-METHYLNAPHTHALENE (mg/kg)

SAMPLE	SAMPLE ID
DATE	DATE SAMPLED
DEPTH	DEPTH (ft)
B	BENZENE (mg/kg)
T	TOLUENE (mg/kg)
E	ETHYLBENZENE (mg/kg)
X	TOTAL XYLENES (mg/kg)
124TMB	1,2,4-TRIMETHYLBENZENE (mg/kg)
135TMB	1,3,5-TRIMETHYLBENZENE (mg/kg)
N	NAPHTHALENE (mg/kg)
G	TPH-GRO (mg/kg)
D	TPH-DRO (mg/kg)
O	TPH-ORO (mg/kg)

Figure 1

PROPOSED SITE INVESTIGATION PLAN

Noble Energy, Inc. ~ Sauer F 33-33
SWSW Sec. 33, T5N, R65W, 6th PM
Weld County, Colorado
40.352079°, -104.677171°

Project No.	API #	Facility #
CO23-172	**05-123-30847**	**29716**
Date	Remediation #	Filename
7/29/25	**31138**	**23172Q**

FREMONT ENVIRONMENTAL