CIVITAS

PROPOSED PA WBD

Well Name: MORO FARMS CNE-29

Reference Wells	
Type: Water Well	Comment: 504'
Type: Fox Hills	Comment: 184'
Type: UPA	Comment: 1447'

Well Name	API #	Operator	State	County/Parish
MORO FARMS CNE-29	0512332231	EXTRACTION OIL & GAS INC	CO	WELD

Quarter 1	Quarter 2	Section	Township	Township N/S Dir	Range	Range E/W Dir
NE	NE	29	6	N	65	W

Original Hole [VERTICAL]

MD (ftKB)	TVD (ftKB)
9.8	9.8
11.2	11.2
43.0	43.0
184.1	184.1
503.9	503.9
592.8	592.8
692.9	692.9
1,446.9	1,443.4
1,799.9	1,787.7
2,000.0	1,980.8
4,487.9	4,369.1
6,815.0	6,680.6
6,816.9	6,682.6
6,890.1	6,755.8
6,932.1	6,797.8
6,937.0	6,802.7
6,951.1	6,816.8
6,975.1	6,840.7
6,978.0	6,843.7
7,126.0	6,991.6
7,180.1	7,045.8
7,182.1	7,047.7
7,183.1	7,048.7
7,185.0	7,050.7
7,226.0	7,091.7
7,228.0	7,093.7
7,237.9	7,103.5
7,382.9	7,248.5
7,389.4	7,255.1
7,390.7	7,256.4
7,404.5	7,270.2
7,405.8	7,271.5
7,426.8	7,292.5

Vertical schematic (actual)

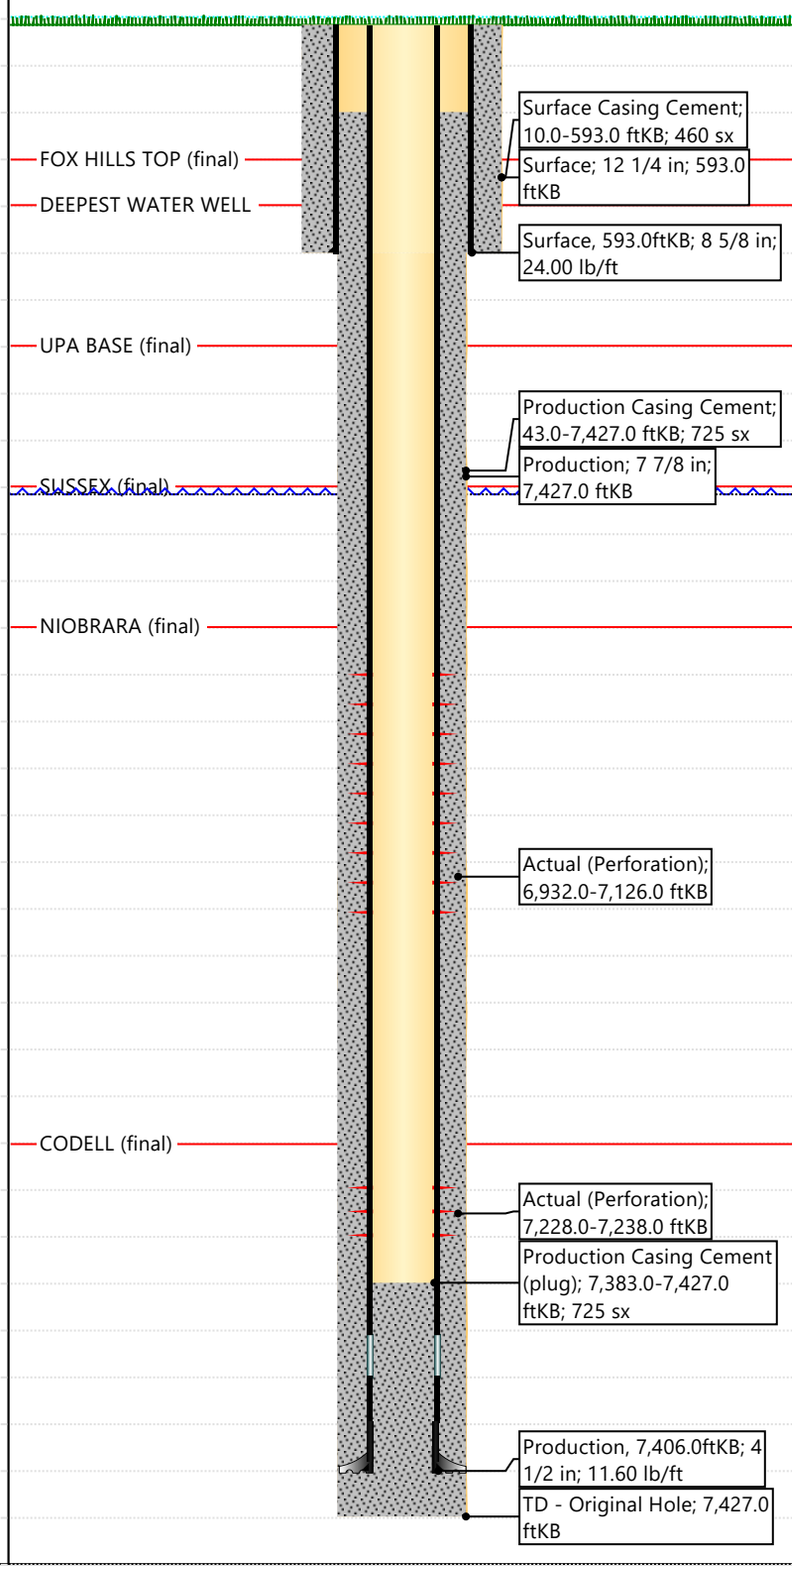

Vertical schematic (proposed)

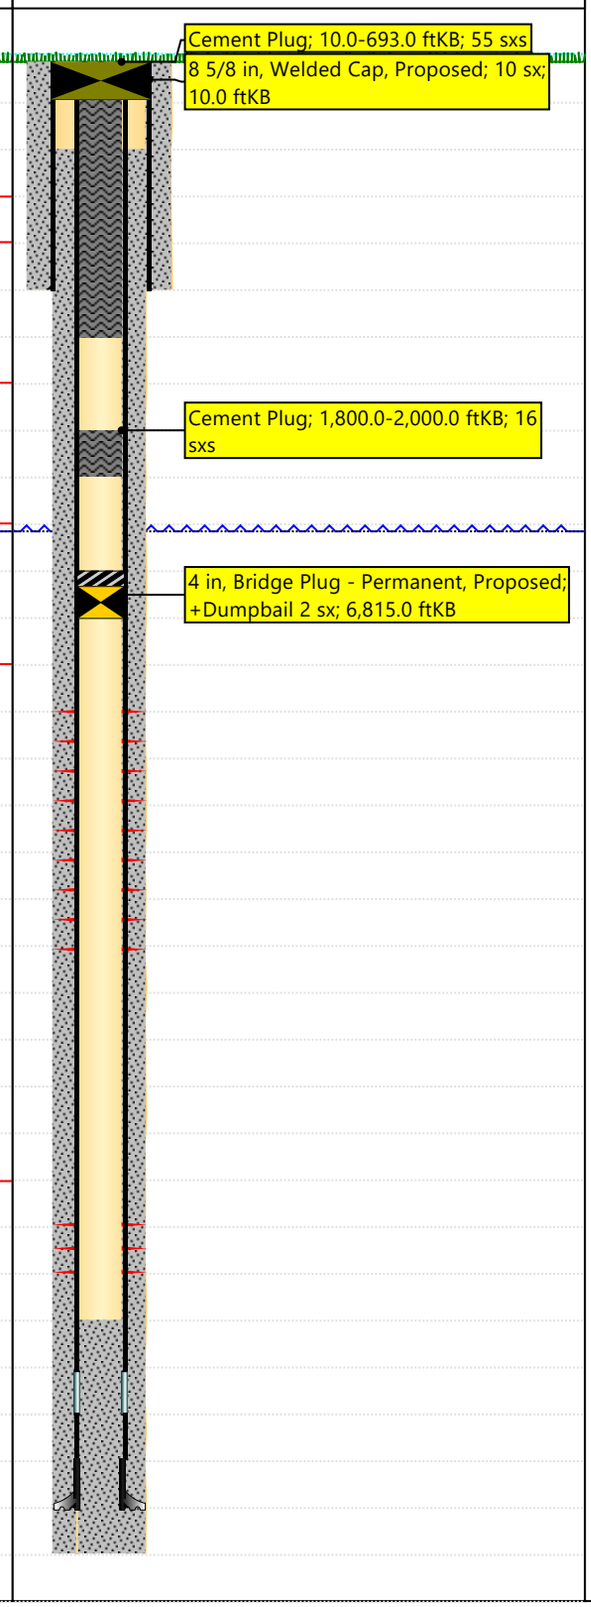

Report Printed: 2/11/2026