CIVITAS

PROPOSED PA WBD

Well Name: 70 RANCH 05-63-27-49H

Reference Wells	
Type: Water Well	Comment: 1040'
Type: Fox Hills	Comment: 150'
Type: UPA	Comment: 1351'

Well Name	API #	Operator	State	County/Parish
70 RANCH 05-63-27-49H	0512335745	HIGHPOINT OPERATING CORPORATION	CO	Weld

Quarter 1	Quarter 2	Section	Township	Township N/S Dir	Range	Range E/W Dir
NE	SE	27	5	N	63	W

Original Hole [HORIZONTAL]

MD (ftKB)	TVD (ftKB)
23.0	23.0
24.0	24.0
25.6	25.6
28.5	28.5
80.1	80.1
149.9	149.9
430.1	430.1
783.1	783.1
784.4	784.4
828.4	828.4
830.1	830.1
930.1	930.1
1,040.0	1,039.9
1,351.0	1,349.2
2,000.0	1,979.4
2,200.1	2,165.4
4,970.1	4,760.3
4,985.6	4,775.7
5,746.1	5,535.5
5,748.0	5,537.5
5,795.9	5,585.4
5,799.9	5,589.4
5,815.9	5,605.4
5,819.9	5,609.4
6,576.1	6,276.4
6,579.1	6,278.4
7,027.6	6,442.5
7,028.5	6,442.5
7,074.1	6,443.5
7,075.1	6,443.5
7,080.1	6,443.6
10,837.9	6,445.9
10,842.8	6,445.7

Vertical schematic (actual)

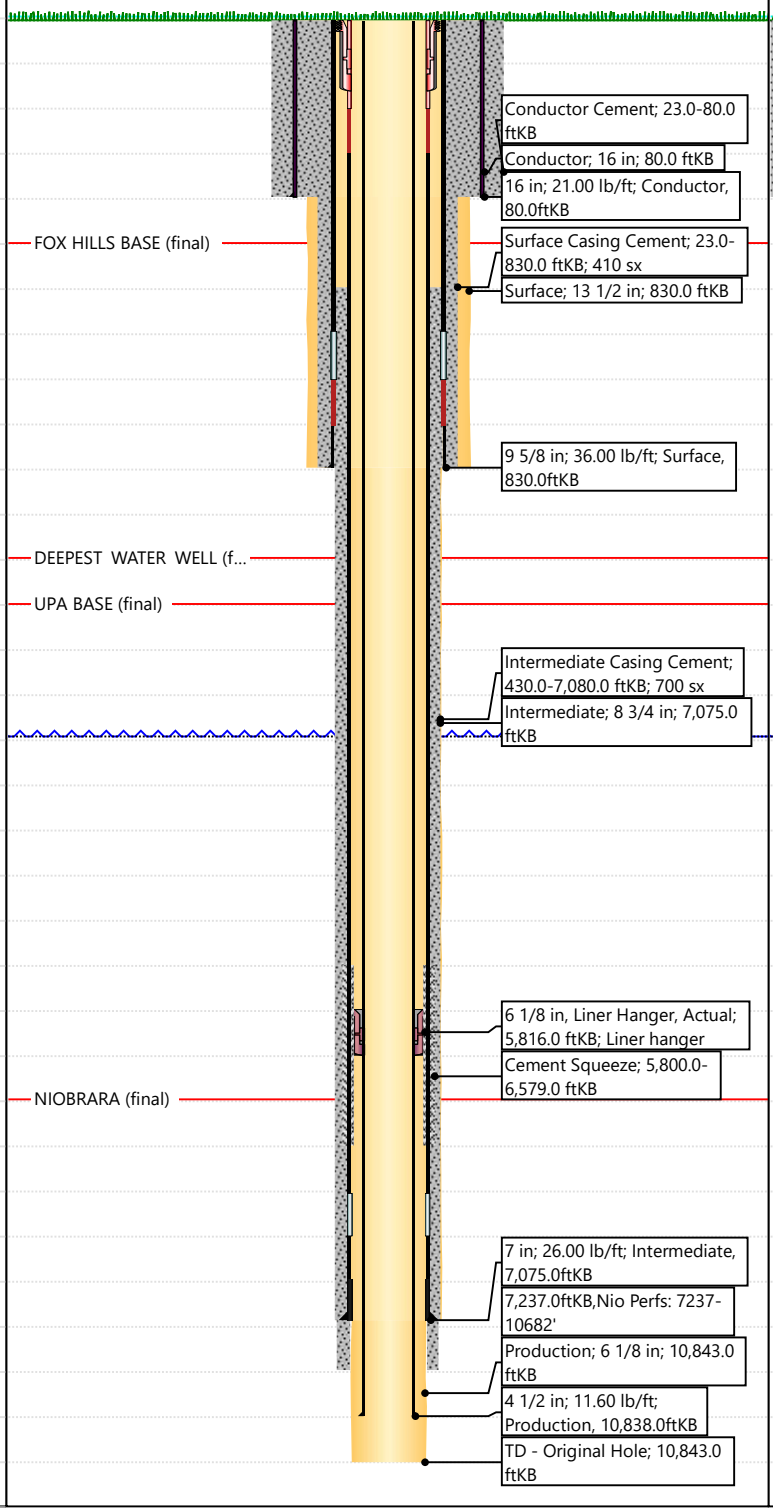

Vertical schematic (proposed)

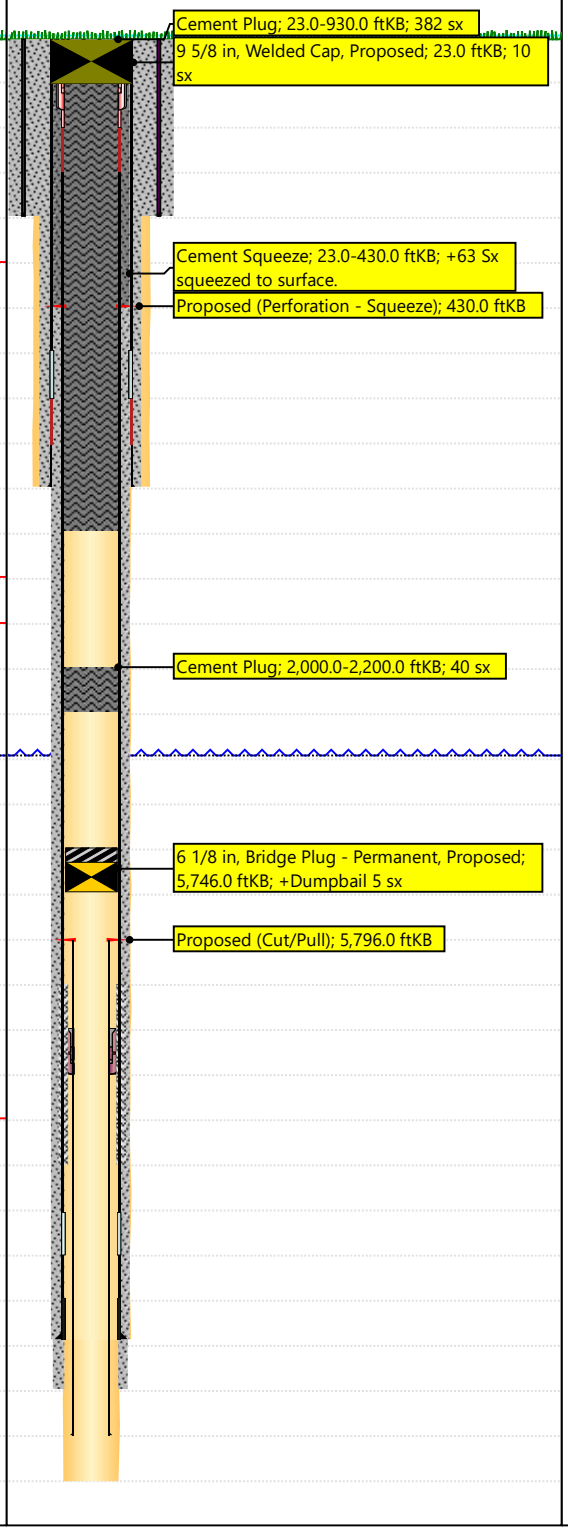

Report Printed: 4/14/2026