Schematic - Verified Actual

Well Name: Puckett 42A-25D

API	Related POD	State	County	Surface Legal Location
05045145000000		CO	Garfield	SENE S25 T6S R97W
Original Spud Date	**Total Depth (ftKB)**	**PBTD (All)**	**Original KB Elevation (ft)**	**Ground Elevation (ft)**
10/8/2007 09:00	9,007.0	Original Hole - 8,940.0	8,183.00	8,165.00

Original Hole [Directional]
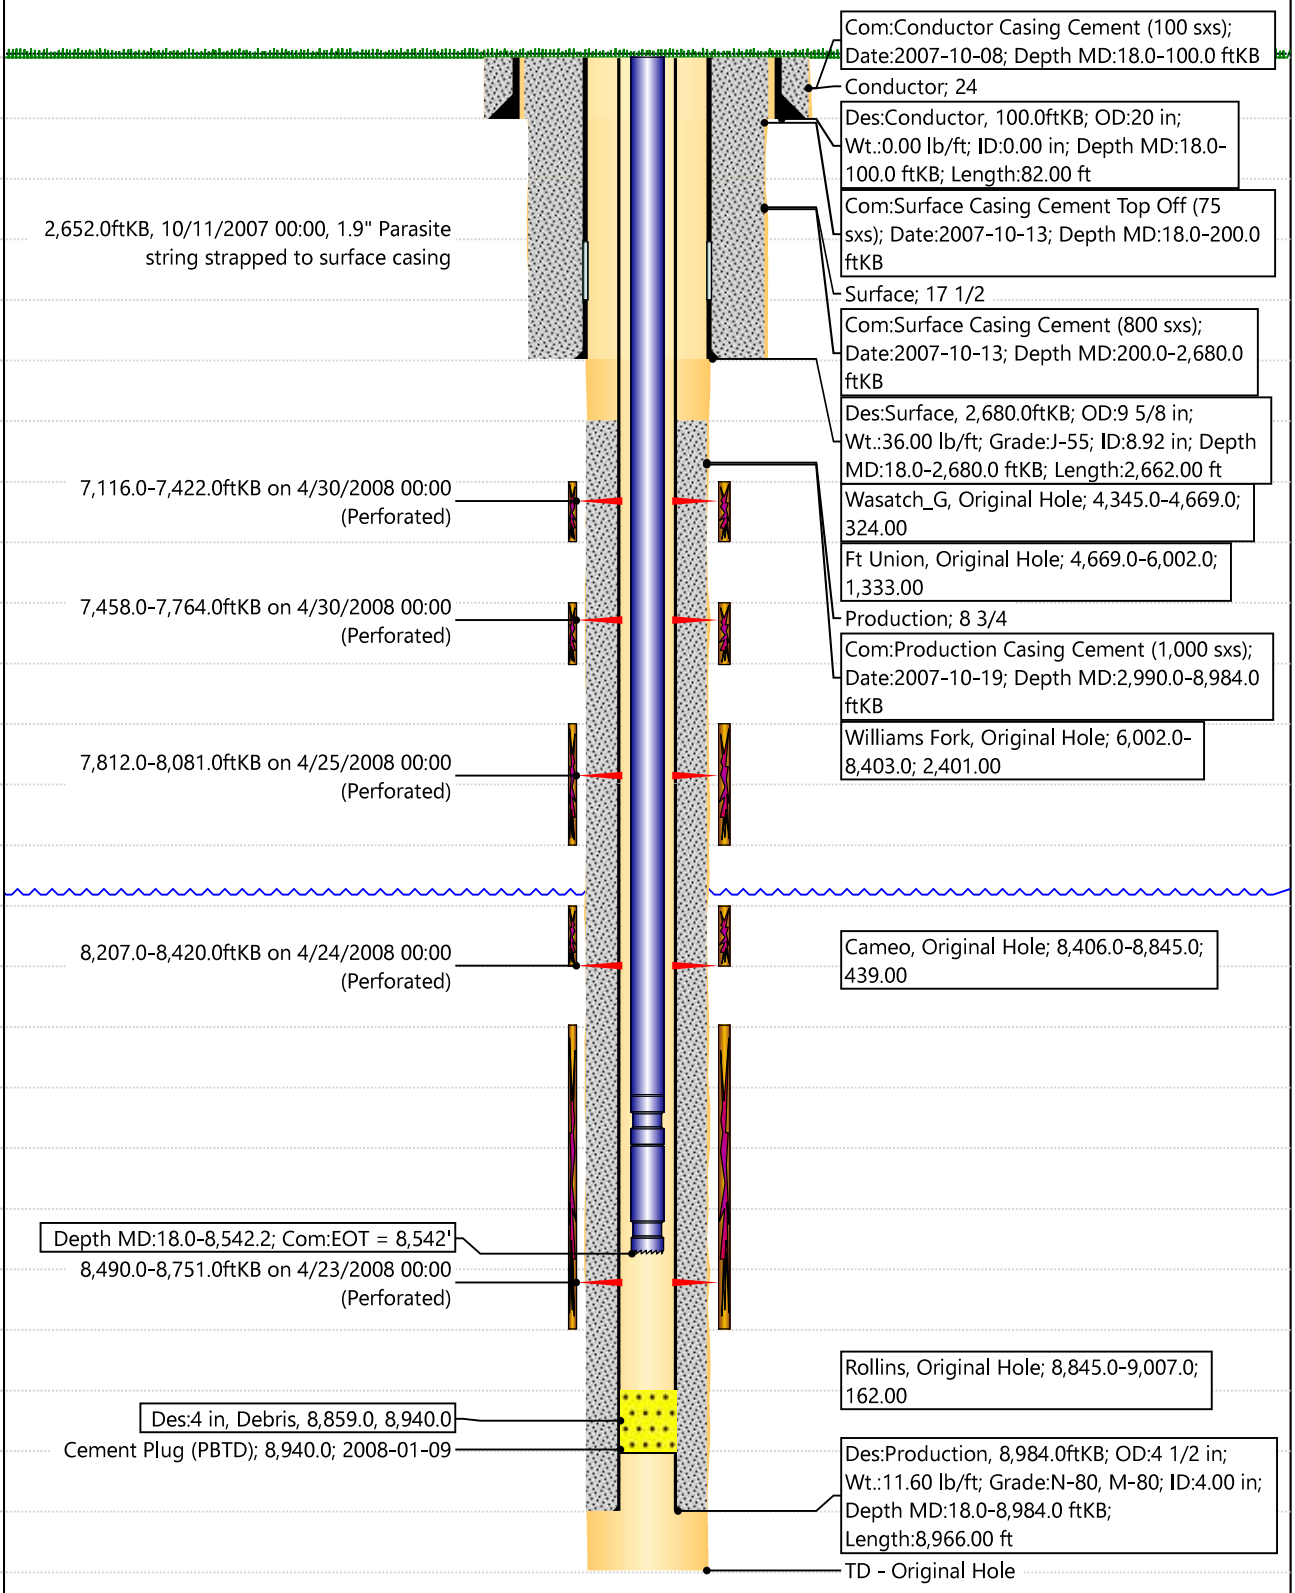
MD (ftKB)	TVD (ftKB)	Vertical schematic (actual)