DOE 1-W-20 Wellbore Diagram

Last Updated: 5/19/2026

Well	County		API	
DOE 1-W-20	Garfield		05-045-06761	
Location	**Spud Date**	**PBTD**	**TD**	**Surf TOC**
SWSE 20 6S95W	10/4/1991	2,911	3,048	0
Mineral/Surface	**Lease #**	**Top Perf**	**Bot Perf**	**Prod TOC**
FED	12839	2,558	2,861	1,640
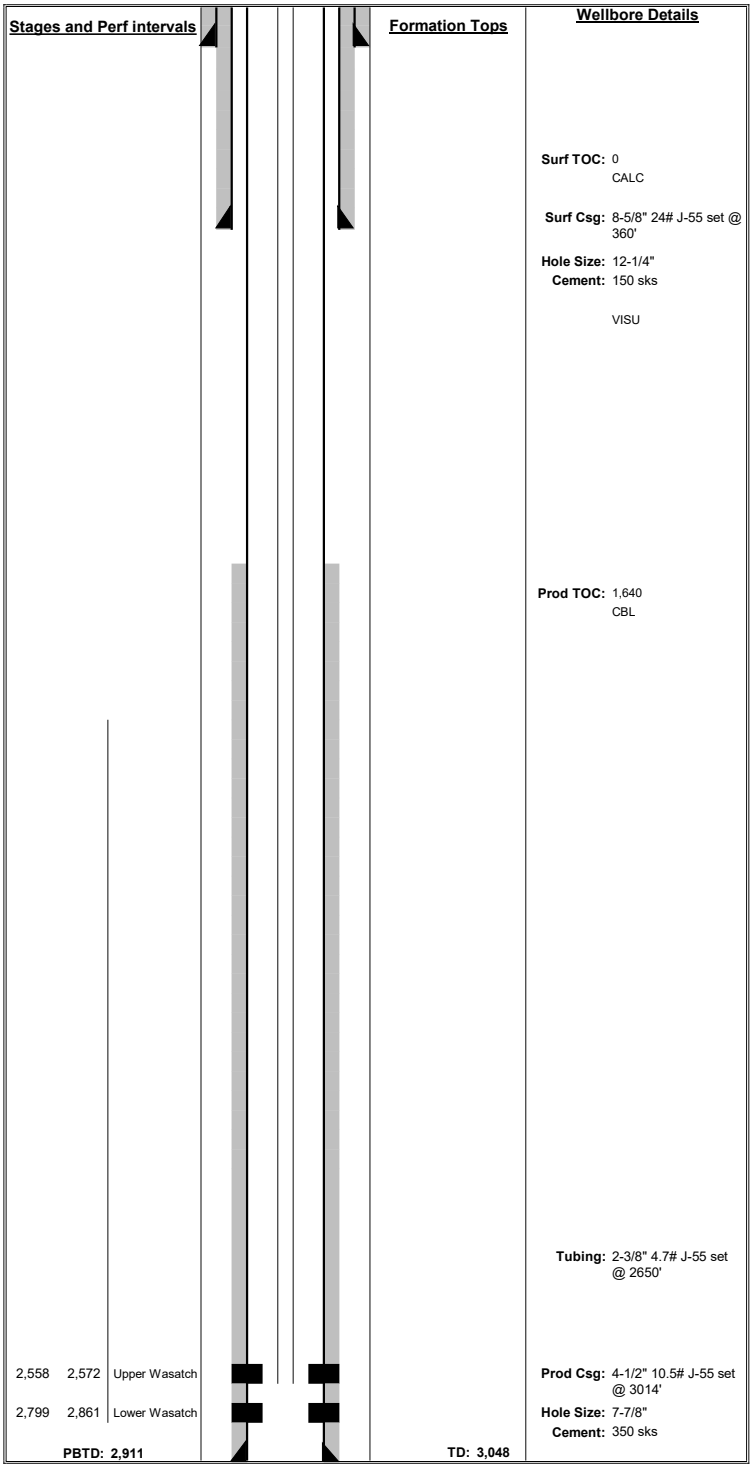
Wellbore details				
CASING DETAIL	**Depth**	**Size**	**Weight**	**Grade**
	Depth	**Size**	**Weight**	**Grade**
Surface Csg	360	8 5/8	24.0	J-55
Cement	150 sks			
Hole size	12 1/4	**Notes:**		
	Depth	**Size**	**Weight**	**Grade**
Prod Csg	3,014	4 1/2	10.5	J-55
Cement	350 sks			
Hole size	7 7/8	**Notes:**		
KB			9	
TUBING DETAIL	2,650	2 3/8	4.70	J-55
Current EOT	30%	**Notes:**