AXIS ENERGY SERVICES CEMENT

PO Box 329
Ft. Lupton, CO 80621
(303) 654-9202

"Here Safety Meets Quality at the Axis of Efficency"

Date of Service	Job Type	Customer	Consultant	Well Name	Last Tckt	Ticket #
3/31/2026	Balance Plug	MDS Energy	Tony Mathias	Castor 1-27	No	6394

State	County	API	Rig	Operator
Colorado	Weld	05-123-08043	Axis 3003	

Well Information

	Work String	Prod CSG	Surface	OH (I.D.)	Annular
OD & Weight	2 7/8'' 6.5#			9	
Factor	0.00579	0	0	0.0787	
Length	2500			260	
Capacity	14.48	0.00	0.00	20.46	0.00
OD & Weight					
Factor	0	0	0	0.0000	
Length					
Capacity	0.00	0.00	0.00	0.00	0.00
OD & Weight					
bbl/ft	0	0	0	0.0000	
Length					
Capacity	0.00	0.00	0.00	0.00	0.00
Buoyancy	**0.87**	Buoyancy	**0.76**	Buoyancy	**0.76**
Lift Pressure	PRV	Lift Pressure	PRV	Lift Pressure	PRV
2178	***1500***				

Water

Temp	78 °F
PH	7
Chloride	0

Well Description	Depth in Ft
EOT	2500'
TOC	2240'

Drivers, Crew and Equipment Allocation

Driver and Heavy Duty Equipment				Crew and Light Duty Equipment			Misc. Tools or Equipment
Driver	Tractor	Trailer	Mileage	Crew	Equipment	MIleage	Required or Requested
	1635	CP2904	152		7293	152	
	5482	CB2898	152				
Total Heavy Duty Mileage			**304**	Total Light Duty Mileage		**152**	

G Neat	100	Blend	0	Blend	0

Desc	Qty	Rate	Total	Desc	Qty	Rate	Total
G Neat	100.00	$0.00	$0.00	Defoamer	1.00	$0.00	$0.00
Blend	0.00	$0.00	$0.00	Calcium Chloride	200.00	$0.00	$0.00
Blend	0.00	$0.00	$0.00			$0.00	$0.00
Pump & Bulk Per Hour	4.00	$0.00	$0.00			$0.00	$0.00
Data Recording	1.00	$0.00	$0.00			$0.00	$0.00
HD Mileage - Pump	152.00	$0.00	$0.00			$0.00	$0.00
HD Mileage - Bulk	152.00	$0.00	$0.00			$0.00	$0.00
LD Mileage - Pickup	152.00	$0.00	$0.00			$0.00	$0.00
Fuel Surcharge	1.00	$0.00	$0.00			$0.00	$0.00
Crew Travel	3	$0.00	$0.00			$0.00	$0.00
		$0.00	$0.00			$0.00	$0.00
		$0.00	$0.00			$0.00	$0.00

Ticket total $0.00

Print *Sign* *Date*

See page 2 for job log and any necessary remarks

AXIS ENERGY SERVICES CEMENT
PO Box 329
Ft. Lupton, CO 80621
(303) 654-9202

"Here Safety meets Quality at the Axis of Efficency"

Date of Service	Customer	Consultant	Well Name	Last Tckt	Ticket #
3/31/2026	MDS Energy	Tony Mathias	Castor 1-27	No	6394

State	County	API	Rig	Mileage	Operator
Colorado	Weld	05-123-08043	Axis 3003	0	0

Job Specific Remarks

Time	Injection Rate	Injection BBL	Pressure PSI	Slurry Weight	Slurry Yield	Job Log
7:50						Left Axis yard
9:20						Arrived on location
9:25						JSA Spot and rig up
9:40						Standby for rig crew
12:25						JSA Pump schedule w Rig Crew
12:35	0.5	0.5	2000	8.3		Pressure test
12:40	2.5	5	100	8.3		Break Circulation Fresh water
12:45	2.5	20.4	100	15.8	1.15	Mix and pump Cement
12:55	2.5	12.9	200	8.3		Displace fresh water
1:00						Shutdown and release pressure
1:05						JSA Rig down Cement equipment
1:20						Leave location
2:50						Arrive back at Axis yard

Customer Name (print) (sign) (Date)

Date of Service	3/31/2026
Ticket total	$0.00

CASTOR 1-27
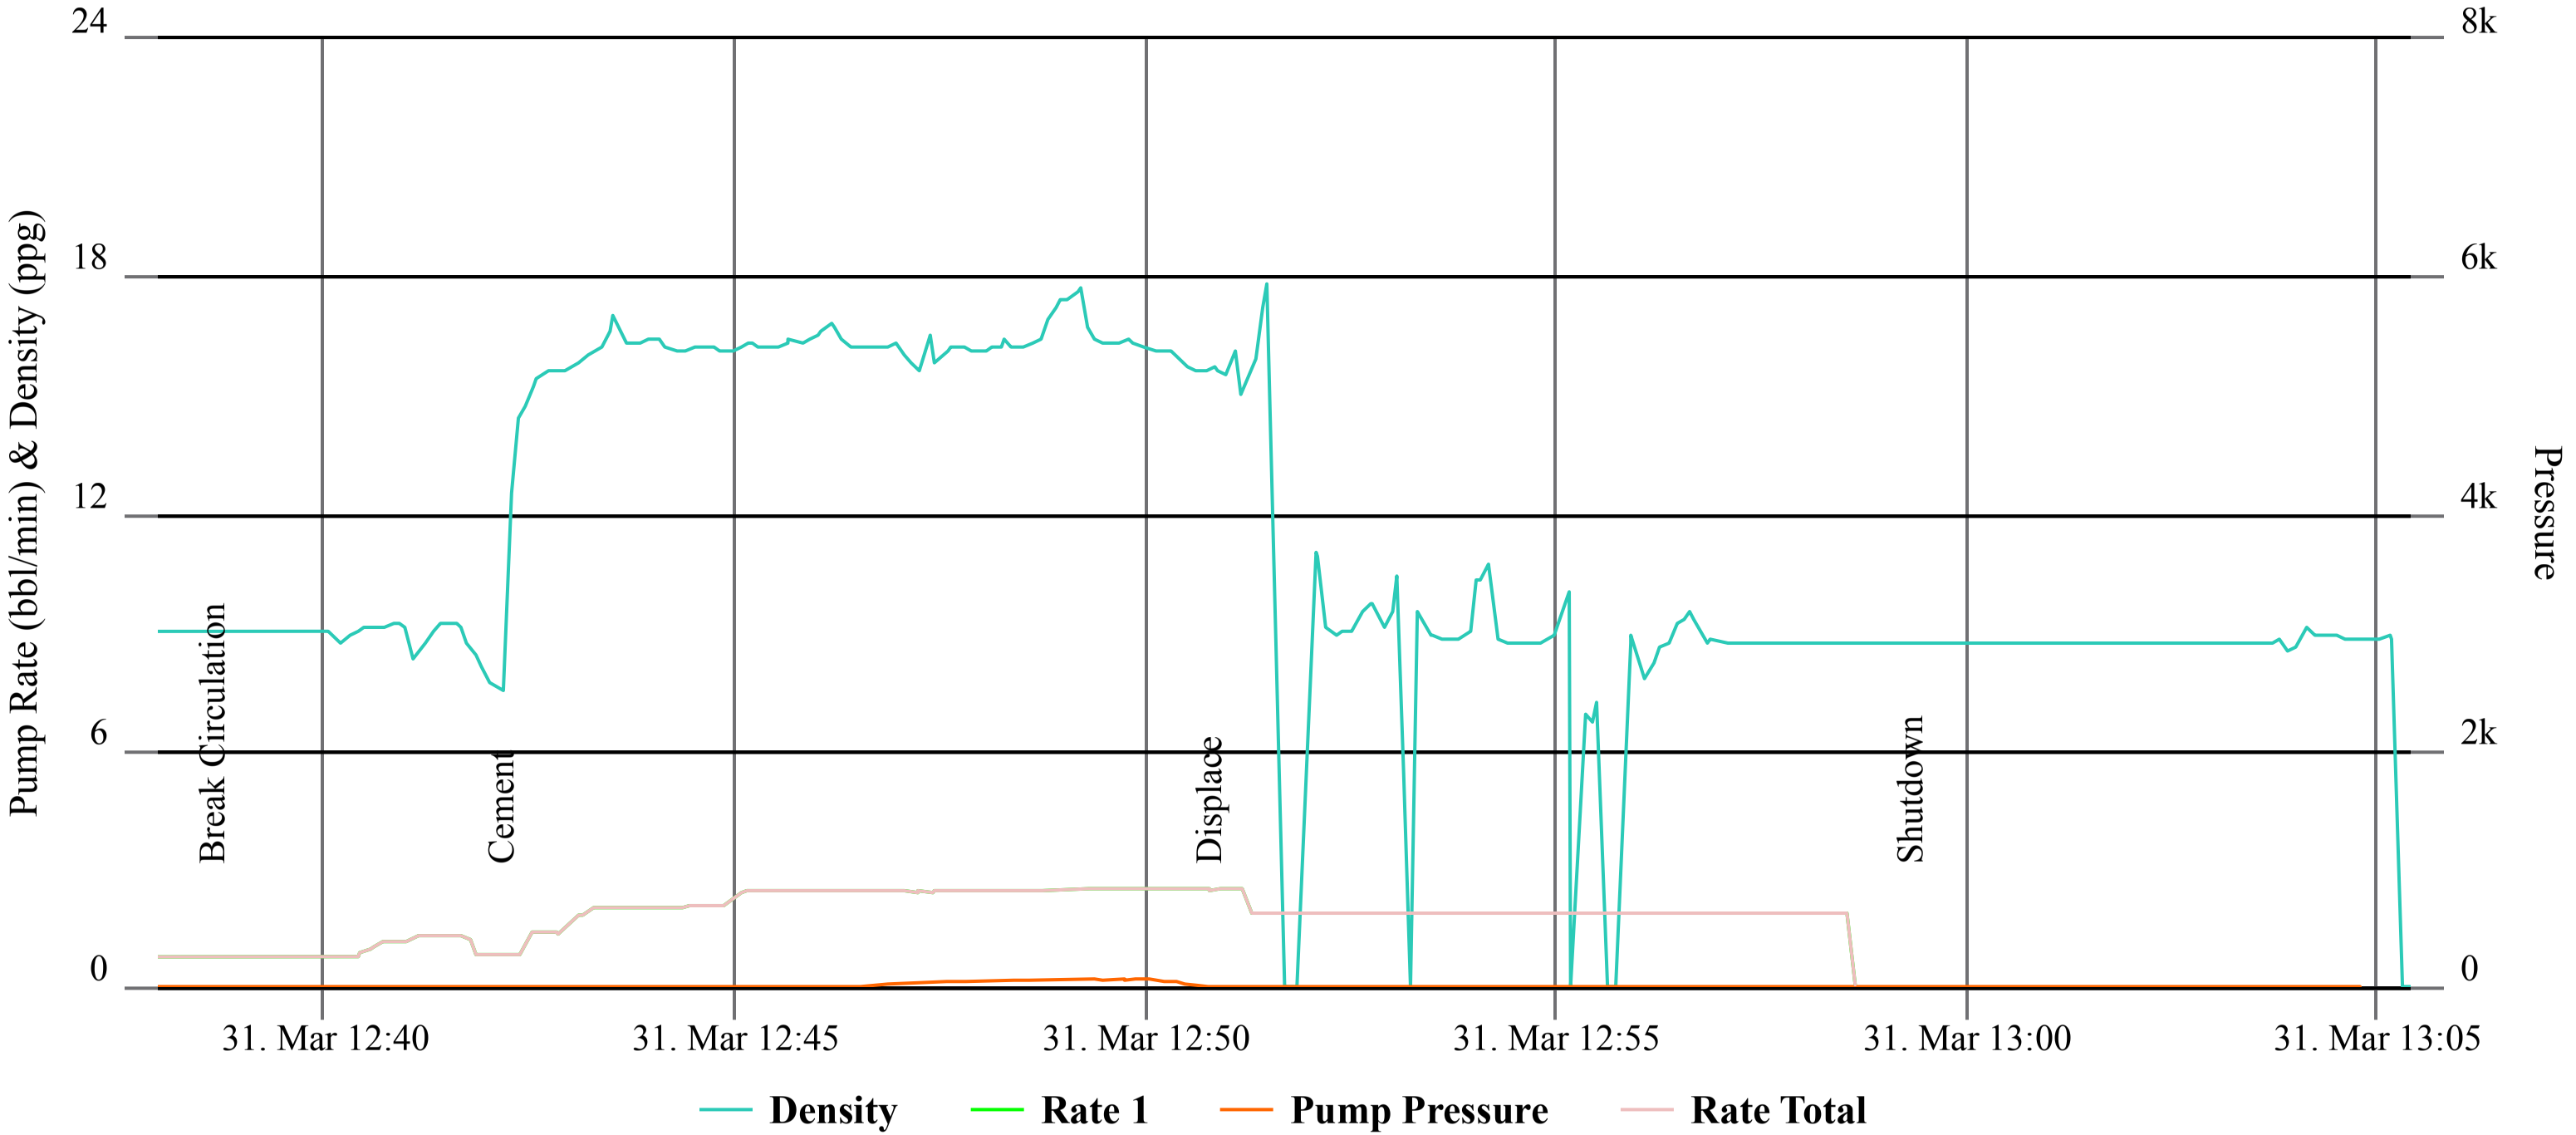
CEMENTING