WELLBORE DIAGRAM
SKAER ENTERPRISES
WILLIAMS #1-27
SWSE SEC 27 8N 59W
WELD COUNTY
05-123-13844

Existing

As Plugged (4/29/2026)

hole size: 12-1/4"

8-5/8" 24# @ 311' cmt
w/ 180 sks to surface

hole size: 7-7/8"

Deepest Water Well (1mi.): 475'
No SUSX wells within 1 mi.

Formation Tops
Niobrara: 5,970'
Codell: 6,267'
D Sand: 6,706'

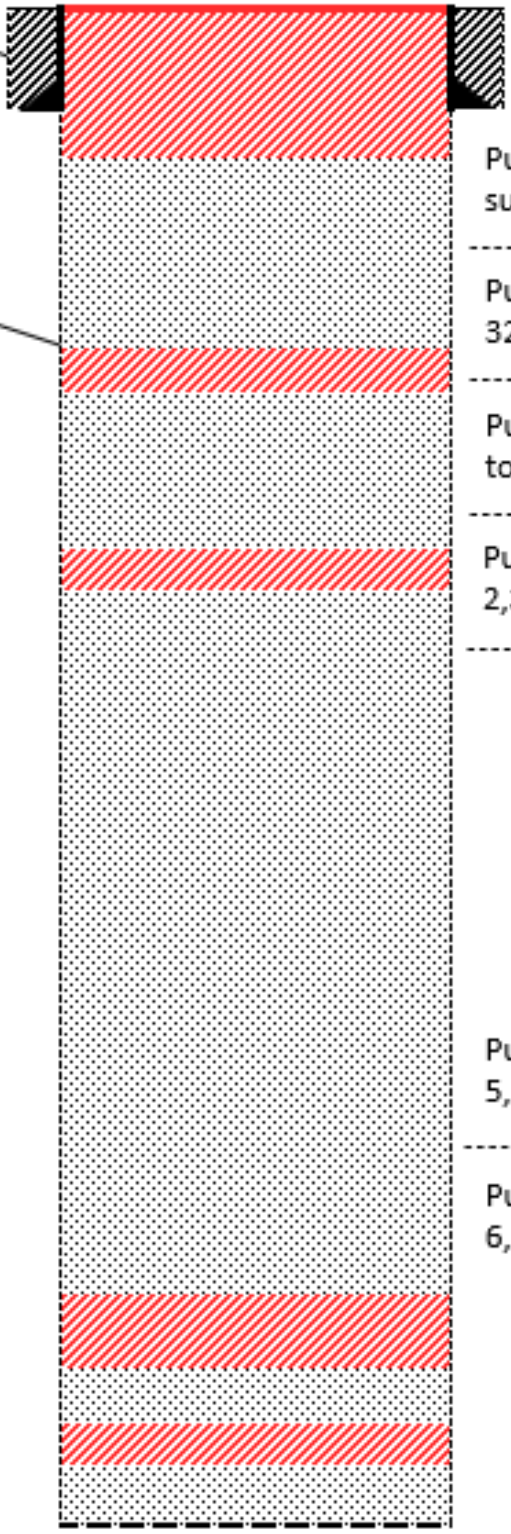

Welded Cap
Topped off w/ 5 sx

Pumped **106 sx** from 324' to surface, returns to surface

Pumped **310 sx** from 526' to 324' (tagged)

Pumped **100 sx** from 1,582' to 1,251' (tagged)

Pumped **80 sx** from 2,512' to 2,300'

All cement Class G mixed at 15.8 ppg, 1.15 cuft/sk (unless otherwise noted)

Pumped **100 sx** from 6,036' to 5,623' (tagged)

Pumped **50 sx** from 6,734' to 6,606'

Legend
Water
Existing Cement
New Cement
Existing Mud

*NOT TO SCALE

TD: 6,777'